

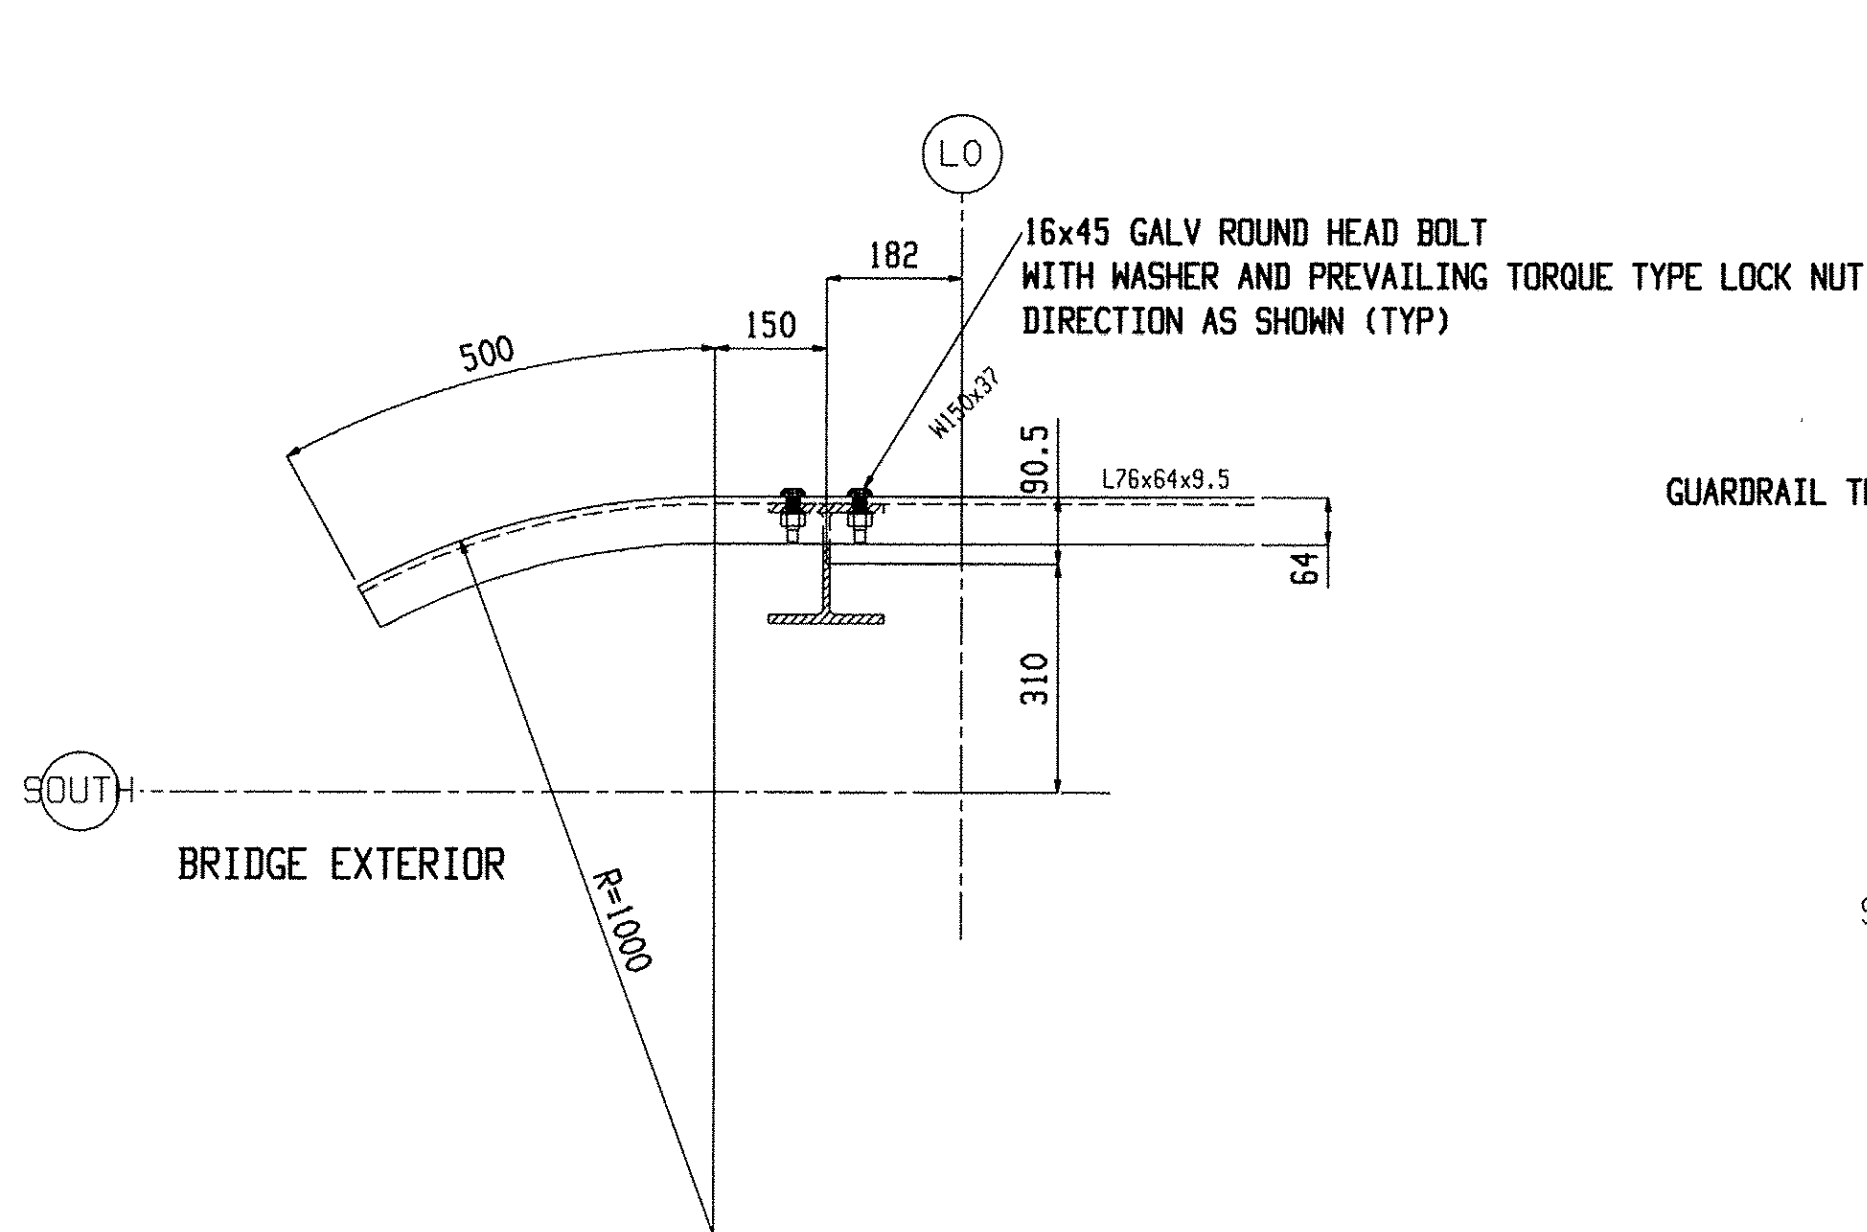
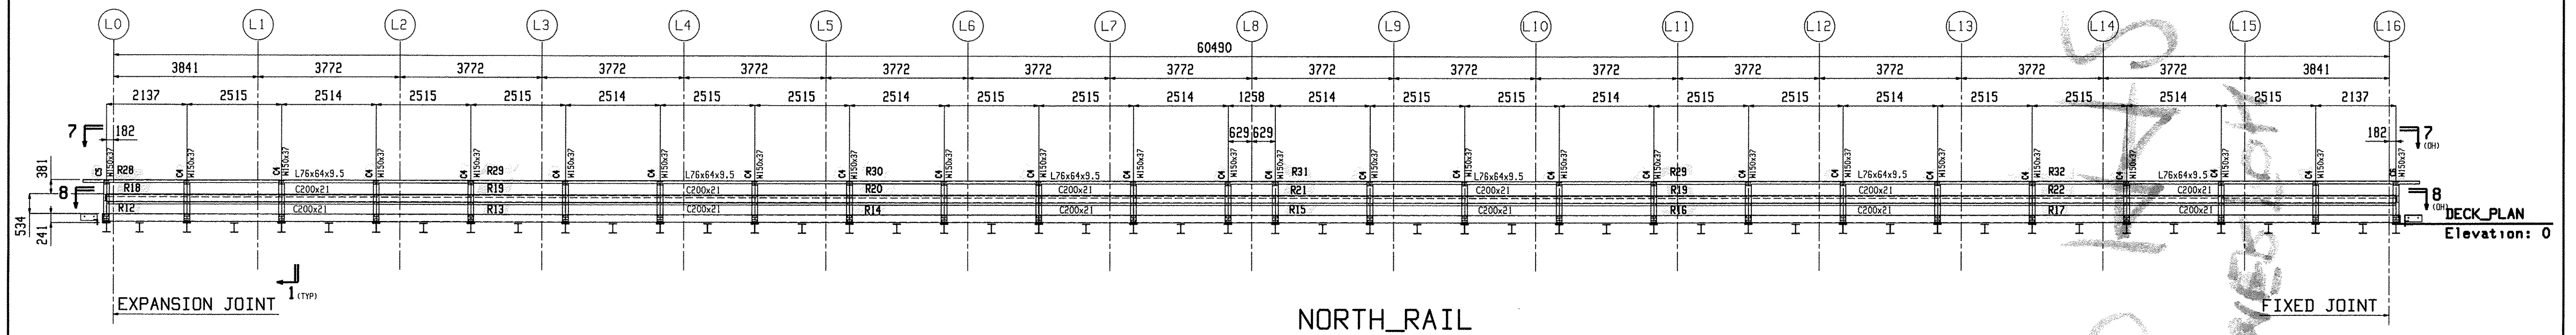


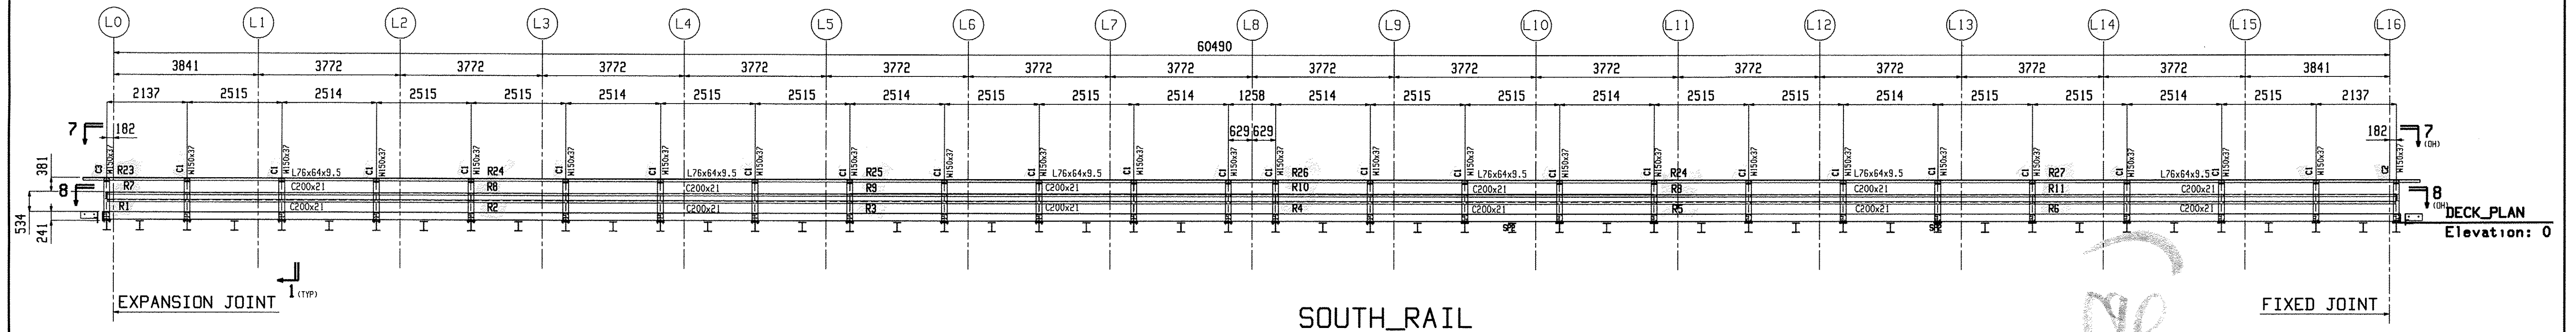

SECTION 7
Elevation: 1156 (U.N.)

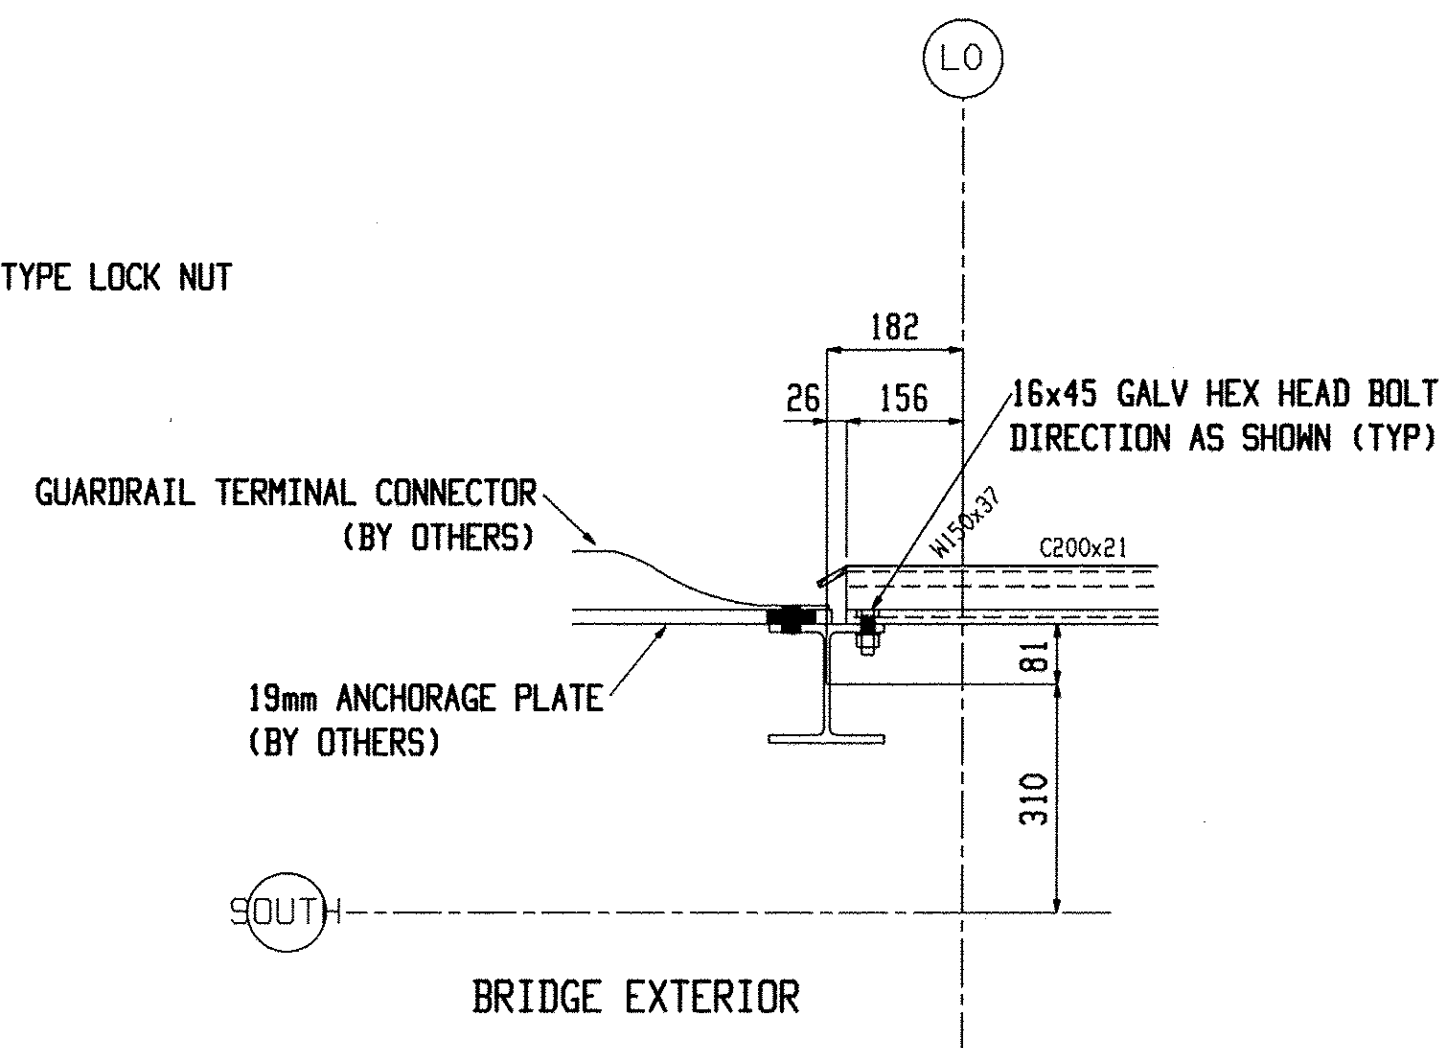

SECTION 8
Elevation: 775 (U.N.)

RECEIVED
NOV 17 2009
APPROVED BY [Signature]

Renaud Bros. Inc. 283 Fort Bridgeman Rd. #2 Vernon, VT. 05354 Phone 1-802 257-7383		Holes:	21mm UNF
		BOLTS:	19mm DIA. M164M-I GALV UNF
		Steel GR:	M270M-GR345 UNF
		Paint:	PER SPECS (GREEN) UNF
Rev. No:	Date:	Surface Prep:	PER SPECS
Project:		Date:	9-9-09
DUMMERSTON BRIDGE		Job No.	BHD 1442 (28)
DUMMERSTON, VT		Sheet No.	E6
DWN. BY:	Checked:		
EG	MRS		