STATE OF VERMONT
AGENCY OF TRANSPORTATION

TRAFFIC SIGN SUMMARY SHEET

VAOT Metric

KILOMETER MARKER, STATION, OR SIGN NUMBER	SIGN LEGEND	SIGN DIMENSIONS EA	SIGN DIMENSIONS WIDTH (mm)	SIGN DIMENSIONS HEIGHT (mm)	NEW & SALVAGED SIGNS "A"	NEW & SALVAGED SIGNS "B"	SALV SIGN	SALV TIS	EXIST POST RETAIN	EXIST POST SALVAGE	NO. OF POSTS	FLANGED CHANNEL kg/m 1.7	FLANGED CHANNEL kg/m 3.0	FLANGED CHANNEL kg/m 4.5	SQUARE STEEL (mm) 44 kg/m 3.4	SQUARE STEEL (mm) 50 kg/m 3.9	SQUARE STEEL (mm) 63 kg/m 5.0	ANCHOR	SLEEVE	TUBULAR ALUMINUM Ø (mm) 75 kg/m 1.9	TUBULAR ALUMINUM Ø (mm) 100 kg/m 2.5	TUBULAR ALUMINUM Ø (mm) 100 MOD kg/m 2.5	FOUNDATION	TUBULAR STEEL Ø (mm) 75 kg/m 11.3	TUBULAR STEEL Ø (mm) 89 kg/m 13.4	TUBULAR STEEL Ø (mm) 100 kg/m 16.1	TUBULAR STEEL Ø (mm) 125 kg/m 21.7	W-SHAPE STEEL FTG. SIZE 600 mm	W-SHAPE STEEL FTG. SIZE 750 mm	W-SHAPE STEEL WEIGHT	W-SHAPE STEEL POST SIZE	SIGN FRAME REQUIRED	REMARKS	SIGN DETAIL: DETAIL ON SHEET NUMBER	SIGN DETAIL: STD. SHEET NUMBER
												OPTION ITEMS																							
10+202.4 LT	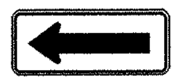	1	1200	600	0.720						2		X																				W1-6		E-152M
10+225.7 LT		1	750	750	0.563						1			X																			W5-2		E-154M
10+310.0 LT	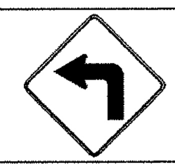	1	750	750	0.563						1			X																			W1-1L		E-151M
		1	600	600	0.360																												W13-1		E-155M
30+012.5 LT		1	750	750	0.563						1			X																			R1-1		E-143M
30+020.0 RT		1	600	750	0.450						1			X																			R2-1		E-142M
												m	m 19.8	m 70.9	m	m	m		EA	kg	kg	kg		kg	kg	kg	kg								
TOTALS					m² 3.219	m²	EA.	m²				m 90.7			m					kg			EA.	kg				EA.	EA.	kg					

FINAL POST LENGTHS ARE TO BE DETERMINED IN THE FIELD. POST SIZES ARE COMPUTED BASED ON INFORMATION FURNISHED ON THE STANDARD SHEETS AND THE TRAFFIC & SAFETY DIVISION'S "SIGN POST DESIGN GUIDELINE."

PROJECT NAME: BROOKLINE-NEWFANE
PROJECT NUMBER: BHO 1442 (25)

FILE NAME: 95j278\Structures\sj278ts2.i
PLOT DATE: 26-JUN-2003
PROJECT MANAGER: R. WHITCOMB
DRAWN BY: G. ROY
DESIGNED BY: G. ROY
CHECKED BY: M. LOZIER
PERMANENT TRAFFIC SIGNS SUMMARY SHEET (2)
SHEET 19 OF 78