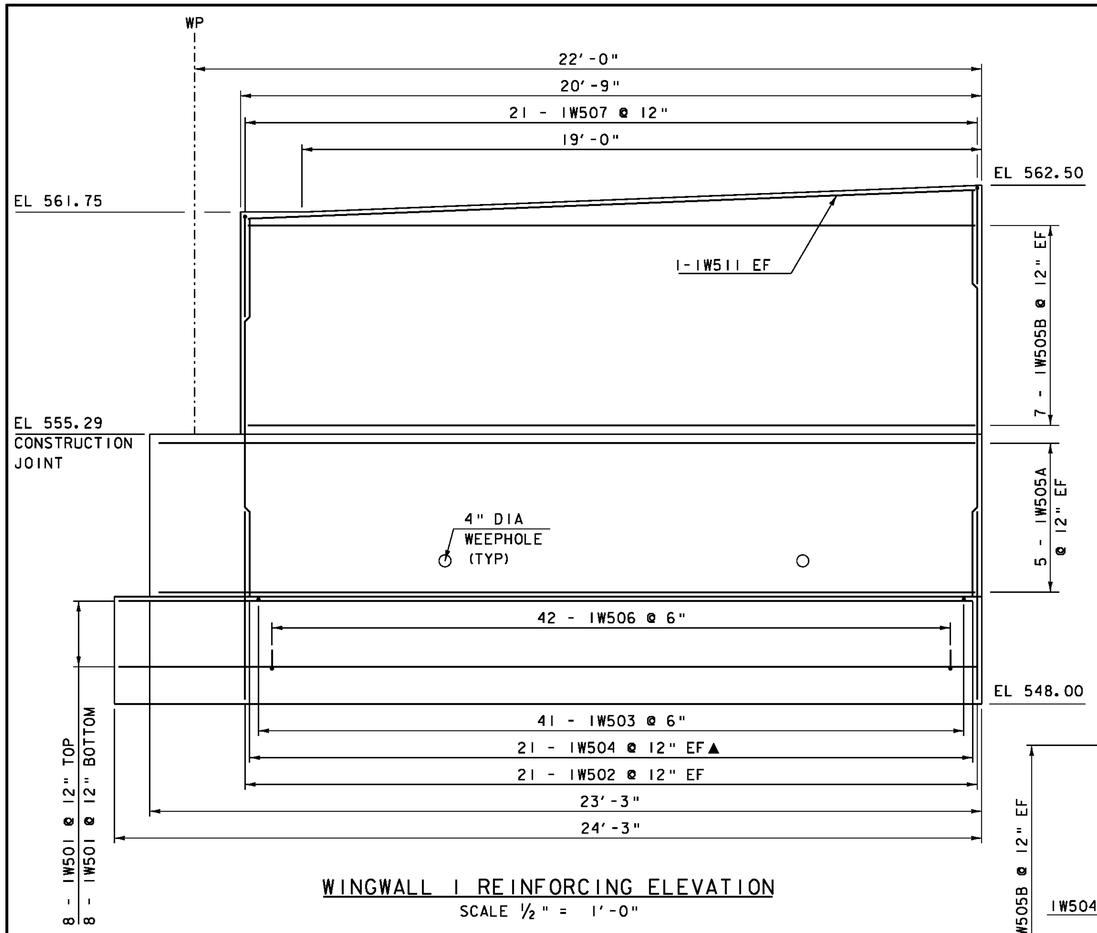

WINGWALL 1 REINFORCING ELEVATION

SCALE ½" = 1'-0"

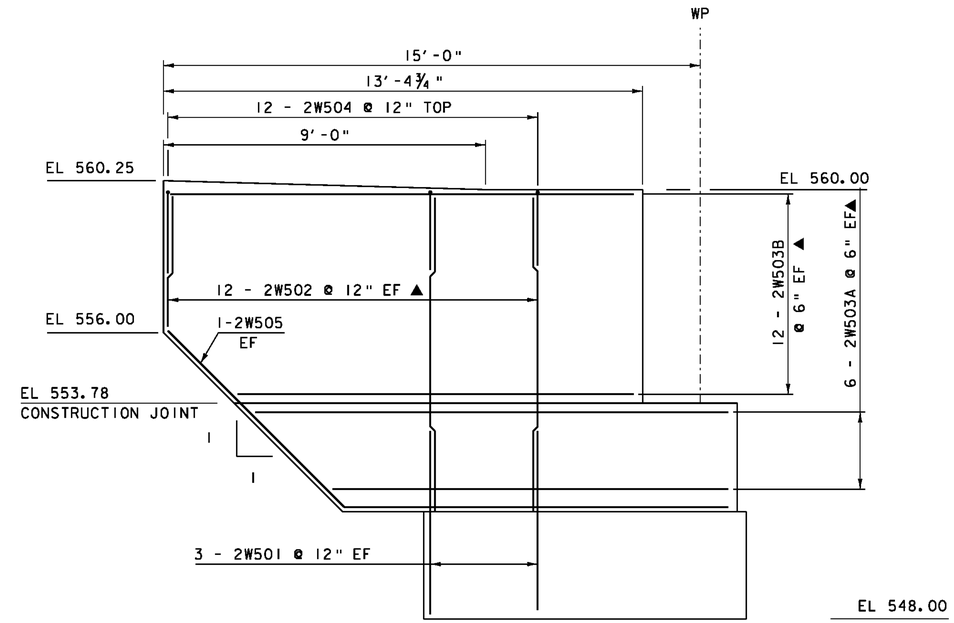

WINGWALL 2 REINFORCING ELEVATION

SCALE ½" = 1'-0"

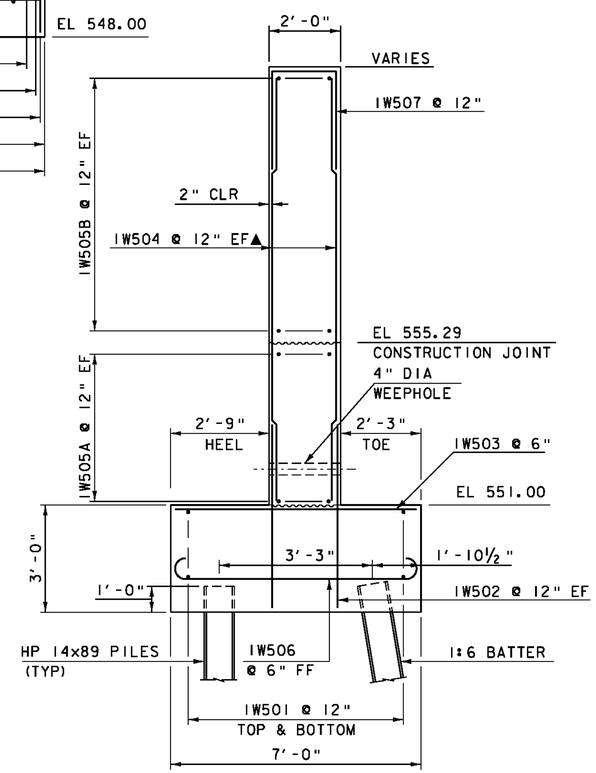

WINGWALL 1 TYPICAL SECTION

SCALE ½" = 1'-0"

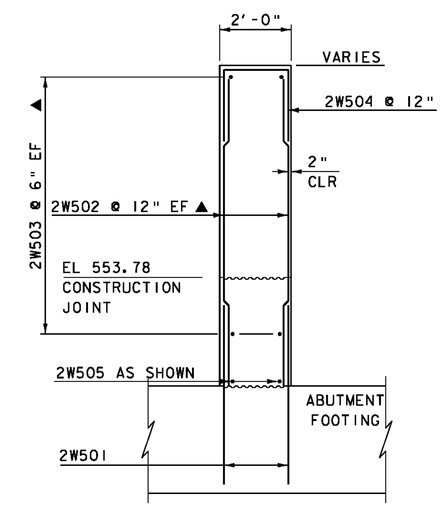

WINGWALL 2 TYPICAL SECTION

SCALE ½" = 1'-0"

NOTE:

NF = NEAR FACE
FF = FAR FACE
EF = EACH FACE
▲ = CUT TO FIT IN FIELD
3" CLEAR, UNLESS OTHERWISE SPECIFIED ON THE PLANS.
2'-2" BAR LAP UNLESS OTHERWISE SPECIFIED ON THE PLANS.

PROJECT NAME: SPRINGFIELD	
PROJECT NUMBER: BRO 1442(26)	
FILE NAME: s95j282sub.dgn	PLOT DATE: 30-AUG-2011
PROJECT LEADER: K. HIGGINS	DRAWN BY: R. PELLETT
DESIGNED BY: J. GRIFFIN	CHECKED BY: J. LACROIX
WINGWALL 1& 2 DETAILS	SHEET 28 OF 52