VADOT Metric

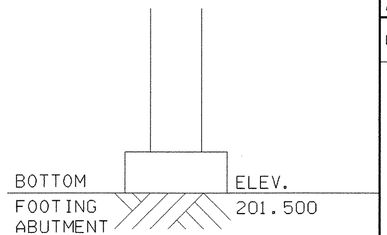

STATE OF VERMONT
AGENCY OF TRANSPORTATION
MATERIALS & RESEARCH DIVISION
SUBSURFACE INFORMATION

HOLE NO.: B-5
SHEET 1 OF 1
DATE STARTED: 4/8/98
DATE COMPLETED: 4/10/98

PROJECT NAME: CLARENDON
SITE NAME: BR-24
STATION: 1+057.50
GROUND EL.: 203.787

PROJECT NUMBER: BRO 1443 (34)
SITE NO.: TH-16
OFFSET: -4.90
G.W. DEPTH:

BORING CREW
CREW CHIEF: TALLMAN .
DRILLER: GAMMELL .
LOGGER:
ADDITIONAL CREW:

BORING RIG: TRUCK
BORING TYPE: WASH BORE
SAMPLE TYPE: SPLIT BARREL

DEPTH	SYMBOL	CLASSIFICATION OF MATERIALS (Description)	BLOWS PER 0.3 m	M.C. %	GRAVEL %	SAND %	FINES %	LL	PI
		No Rec., BXDC, Boulders							
		No Rec., BXDC, Boulders		Top of bedrock @ 1.70 m					
			RUN	REC%	RQD%	Dip°			
		Run#1: BXMDC, 1.70m-3.20m, Rec. = 1.27m, See Geologist's Report.	1	85	76	30			
		Run#2: BXMDC, 3.20m-4.70m, Rec. = 1.00m, See Geologist's Report.	2	67	50	30			
5				Hole stopped @ 4.70 m					
10									

GEOLOGISTS REPORT:

Run#1: Light gray dolomite, hard, unweathered. Competent.
Run#2: Light gray dolomite, hard, unweathered. Competent.

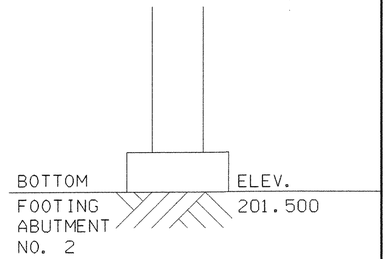

STATE OF VERMONT
AGENCY OF TRANSPORTATION
MATERIALS & RESEARCH DIVISION
SUBSURFACE INFORMATION

HOLE NO.: B-6
SHEET 1 OF 1
DATE STARTED: 4/6/98
DATE COMPLETED: 4/8/98

PROJECT NAME: CLARENDON
SITE NAME: BR-24
STATION: 1+059.00
GROUND EL.: 205.644

PROJECT NUMBER: BRO 1443 (34)
SITE NO.: TH-16
OFFSET: 2.50
G.W. DEPTH:

BORING CREW
CREW CHIEF: TALLMAN .
DRILLER: GAMMELL .
LOGGER:
ADDITIONAL CREW:

BORING RIG: TRUCK
BORING TYPE: WASH BORE
SAMPLE TYPE: SPLIT BARREL

DEPTH	SYMBOL	CLASSIFICATION OF MATERIALS (Description)	BLOWS PER 0.3 m	M.C. %	GRAVEL %	SAND %	FINES %	LL	PI
		No Rec., BXDC, Boulders							
		No Rec., BXDC, Boulders							
		No Rec., BXDC, Boulders							
		No Rec., BXDC, Boulders							
		No Rec., BXDC, Boulders		Top of bedrock @ 4.70 m					
			RUN	REC%	RQD%	Dip°			
		Run#1: BXMDC, 4.70m-6.20m, Rec. = 1.0m, See Geologist's Report.	1	67	67	30			
		Run#2: BXMDC, 6.20m-7.70m, Rec. = 1.22m, See Geologist's Report.	2	81	81	30			
5				Hole stopped @ 7.70 m					
10									

GEOLOGISTS REPORT:

Run#1: Light gray dolomite, hard, unweathered. Competent.
Run#2: Light gray dolomite, hard, unweathered. Competent.

SHEET NAME: **BORING LOG**

PROJECT NAME: CLARENDON
PROJECT NUMBER: BRO 1443(34)

HIGHWAY NO.: TH 16
BRIDGE NO.: 24
OVER: CLARENDON RIVER

FILE NAME: /PW/95J286/sj286bor.dgn
PROJECT MANAGER: R. WHITCOMB
DESIGNED BY: C. CARLSON
BRIDGE SHEET NUMBER:

PLOT DATE: 01-DEC-2005
DRAWN BY: J.TOUCHETTE
IPARM NAME: sj286lg2.1
SHEET 15 OF 43