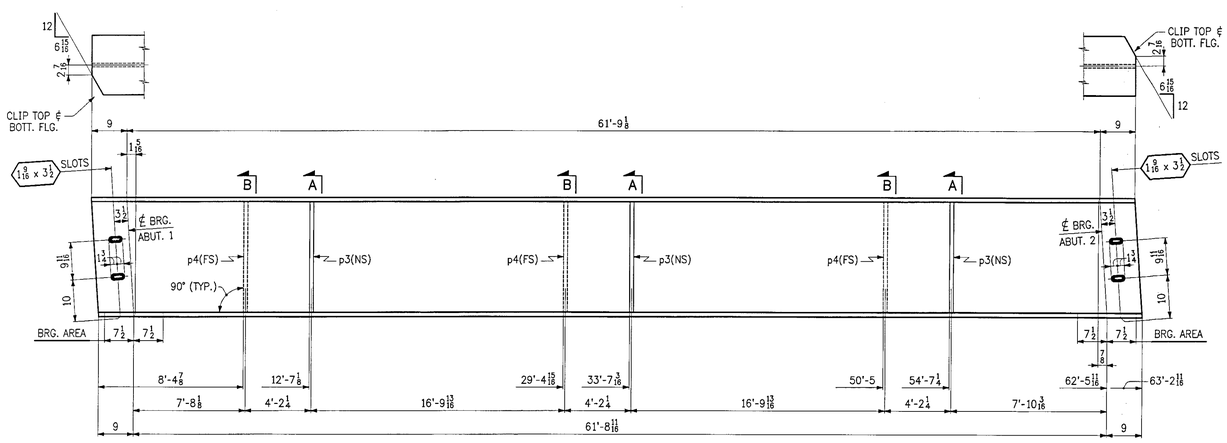

1 ~ STRINGER ~ 4S3

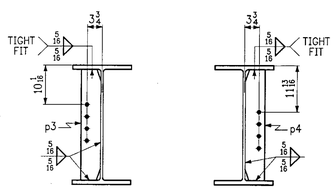

SECT. A

SECT. B

NOTES:

1. FOR STRINGER STANDARDS, SEE SHT. NO. 1.
2. FOR CAMBER DIAGRAM, SEE SHT. NO. 1.
2. FOR GENERAL NOTES, SEE SHT. NO. GN1.

BILL OF MATERIAL

SHIP MARK	QTY	PIECE MARK	DESCRIPTION	LENGTH FT	LENGTH IN	REMARKS	PAGE LINE
4S3	1		W30 x 173	63	4	(CVN)	1/10
	3	p3	PL 1/2 x 5	2	4 1/4		2/2
	3	p4	PL 1/2 x 5	2	4 1/4		2/2

REVISIONS			PRINT RECORD		
NO.	DATE	DESCRIPTION	DATE	QTY.	ISSUED
			5/7	IP	APPR.
			6/5	TP	APPR.

MEGQUIER & JONES CORP.
STRUCTURAL STEEL SINCE 1895
1156 BROADWAY
SOUTH PORTLAND, MAINE 04106

PAINT:	HOLES U.N. 13/16ø	WELD U.N.	Q.C. REVIEW
PROJECT: PROSPECT ST. OVER STEVENS BRANCH PROJECT NO. BHF 6000 (15) S BRIDGE NO. 7 BARRE CITY, VERMONT			DATE: 5-5-09
			DRAWN BY: JF
DESCRIPTION: STRINGER ~ 4S3			CHK'D BY: GGC
ARCH: N/A	ENGR: VERMONT AGENCY OF TRANSPORTATION		JOB NO. J-80
CUSTOMER: S.D. IRELAND CONCRETE CONSTRUCTION CORP.			SHT. NO. 4

Sheet 4 - Plotted: 02/02/2009 @ 14:33 (HEANJD)