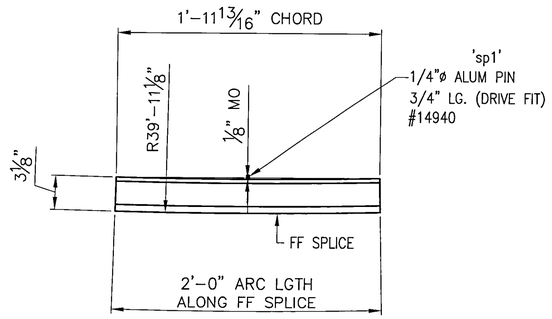

PLAN VIEW

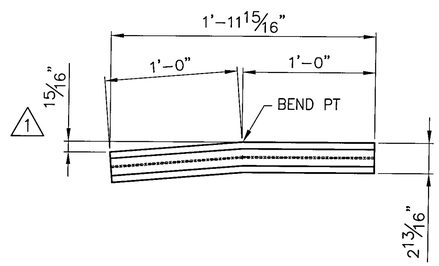

ONE ~ REQ'D BENT SPLICE SLEEVES SS-23-A5
(FRONT ELEVATION VIEW)(HANDRAIL) #20204

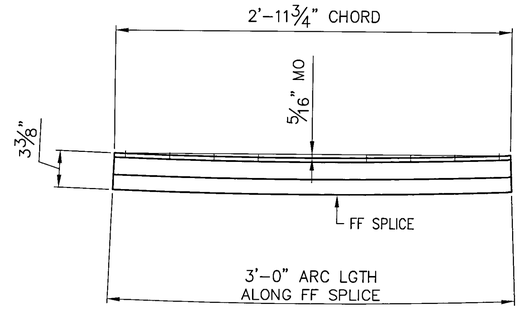

PLAN VIEW

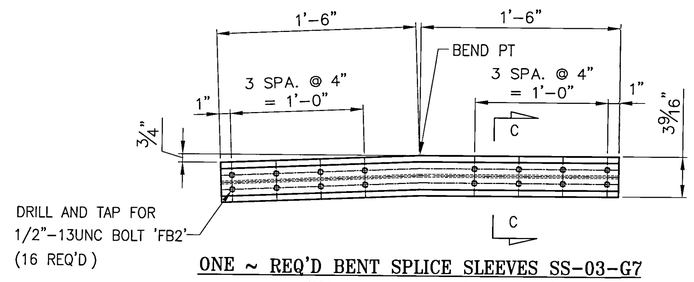

ONE ~ REQ'D BENT SPLICE SLEEVES SS-03-G7
(FRONT ELEVATION VIEW)(BARRIER RAIL) #19501

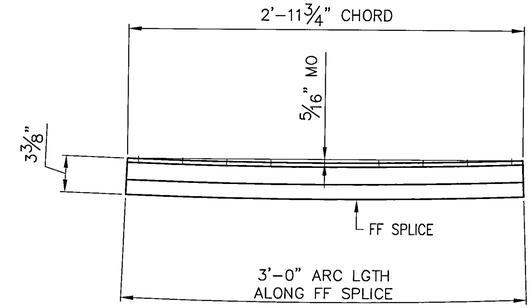

PLAN VIEW

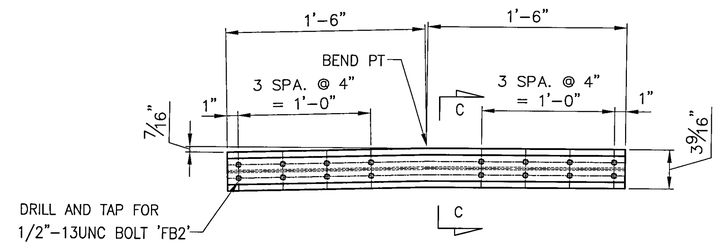

ONE ~ REQ'D BENT SPLICE SLEEVES SS-03-G8
(FRONT ELEVATION VIEW)(BARRIER RAIL) #19501

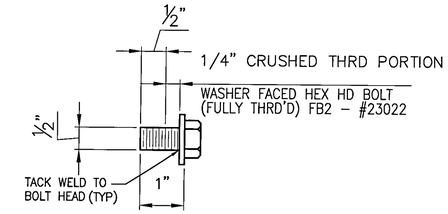

SPLICE BOLT DETAILS

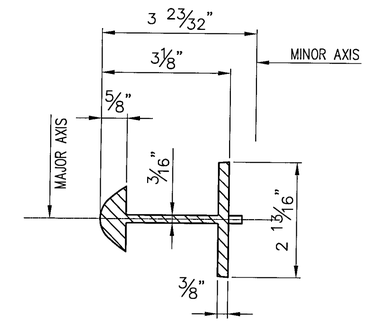

SECTION B-B

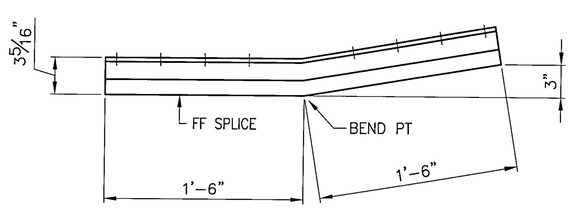

PLAN VIEW

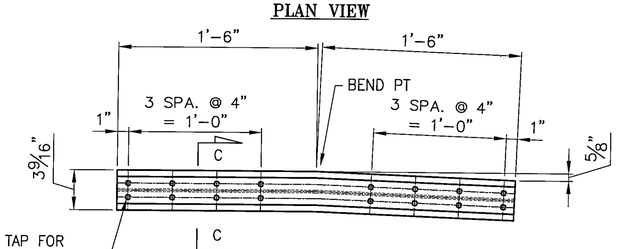

ONE ~ REQ'D BENT SPLICE SLEEVES SS-03-G5 1
(FRONT ELEVATION VIEW)(BARRIER RAIL) #19501

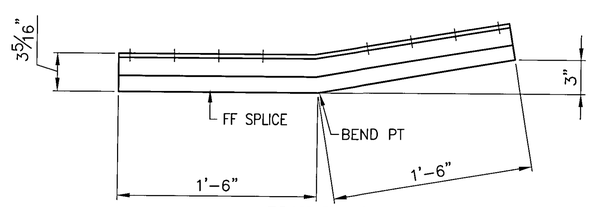

PLAN VIEW

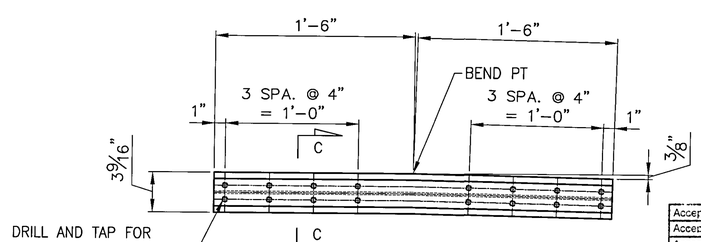

ONE ~ REQ'D BENT SPLICE SLEEVES SS-03-G6
(FRONT ELEVATION VIEW)(BARRIER RAIL) #19501

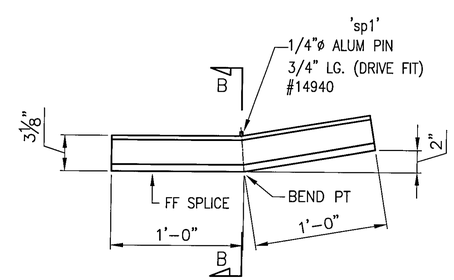

PLAN VIEW

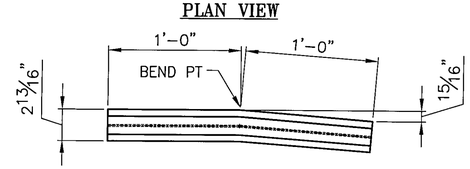

ONE ~ REQ'D BENT SPLICE SLEEVES SS-23-A4
(FRONT ELEVATION VIEW)(HANDRAIL) #20204

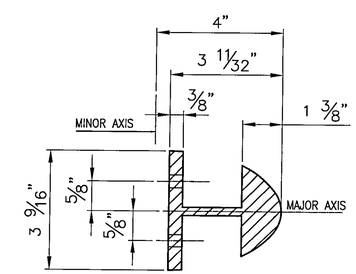

SECTION C-C

ANODIZED
(SEE NOTES ON LB5)

Accepted ✓
Accepted as Noted
Accepted Noted Resubmit
Rejected Revise Resubmit
Rejected - Unacceptable

Checking is only for conformance with the design concept of the Project and compliance with the information given in the Contract Documents. The Engineer assumes no liability for errors or omissions that may be contained herein. The Contractor, by approving and submitting these documents verifies their accuracy as stipulated on the Contractor's Shop Drawing Stamp.

Date 9/25/09 DuBOIS AND KING By ZPD

REV	DESCRIPTION	BY	DATE
1	GENERAL REVISION	CMS	09 13 09

BRIDGE No. 7
PROJECT No. BHF 6000 (15) S
ITEM No: 900.640

APPROVED: _____ REC'D APPROVAL _____ DRAWING _____

L.B. FOSTER COMPANY
1016 GREENTREE ROAD
PITTSBURGH, PENNSYLVANIA 15220

FOR: F. R. LAFAYETTE, INCORPORATED
VERMONT AGENCY OF TRANSPORTATION
CITY OF BARRE, COUNTY OF WASHINGTON
APPROACH RAILING FOR PROSPECT ST OVER STEVENS BRANCH
3L ALUMINUM APPROACH ~ SPLICE DETAILS

MADE CMS DATE 08/11/09 JOB No AR0569 CUST No
CHECK BLJ DATE 08/18/09 DRAWING LB36 REV. No ONE