STATE OF VERMONT
AGENCY OF TRANSPORTATION

TRAFFIC SIGN SUMMARY SHEET

MILEMARKER, STATION, OR SIGN NUMBER	SIGN LEGEND	SIGN DIMENSIONS EA	WIDTH (in)	HEIGHT (in)	NEW & SALVAGED SIGNS "A"	"B"	SALV SIGN	SALV TIS	EXIST POST RETAIN	SALVAGE	NO. OF POSTS	NEW SIGN POSTS: FLANGED CHANNEL lb/ft 1.12	2.0	3.0	SQUARE STEEL (in) lb/ft 1.75	2.0	2.5	ANCHOR	SLEEVE	TUBULAR ALUMINUM Ø (in) lb/ft 3.0	4.0	4.0 MOD	TUBULAR STEEL Ø (in) FOUND-ATION	lb/ft 3.0	3.5	4.0	5.0	W-SHAPE STEEL FTG. SIZE 24"	30"	WEIGHT	POST SIZE	SIGN FRAME REQUIRED	REMARKS	SIGN DETAIL DETAIL ON SHEET NUMBER	STD. SHEET NUMBER
												OPTION ITEMS																							
5+67 RT.	WEIGHT LIMIT 6 TONS	1	24	30	5.00						1			X																				SEE BELOW	
7+49 LT.	WEIGHT LIMIT 6 TONS	1	24	30	5.00						1			X																				SEE BELOW	
INTERSECTION VT 131 & TH20	WEIGHT LIMIT 6 TONS	1	24	30	5.00				1																									SEE BELOW	

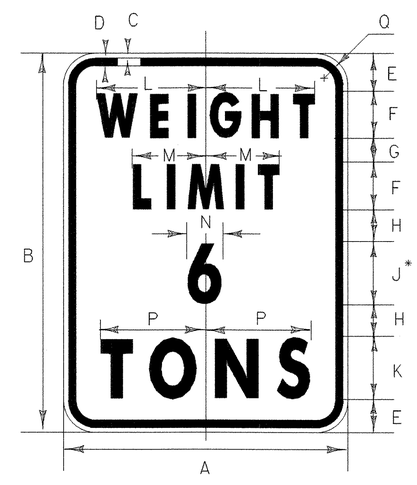

R12-1

* OPTICALLY SPACE NUMERALS ABOUT CENTERLINE

SIGN	DIMENSIONS (INCHES) A	B	C	D	E	F	G	H	J	K	L	M	N	P	Q
STD.	24	30	3/8	5/8	3	4D	1 3/4	2 1/8	5E	5D	9	9 1/2	4 1/2	8 1/4	1 1/2

FINAL POST LENGTHS ARE TO BE DETERMINED IN THE FIELD. POST SIZES ARE COMPUTED BASED ON INFORMATION FURNISHED ON THE STANDARD SHEETS AND THE TRAFFIC & SAFETY DIVISION'S "SIGN POST DESIGN GUIDELINE."

							FT	FT	FT	FT	FT	FT		EA	LB	LB	LB		LB	LB	LB	LB			
TOTALS	SF 15.0	SF	EA.	SF			FT 24			FT					LB			EA.	LB				EA.	EA.	LB

SIGN SUMMARY SHEET

PROJECT NAME: WEATHERSFIELD
PROJECT NUMBER: BHO 1442(29)

FILE NAME: /96j234/str/s96j234nul.dgn
PROJECT LEADER: W. SYMONDS
DESIGNED BY: T. SUMNER
s96j234sign.i

PLOT DATE: 15-MAR-2007
DRAWN BY: G. SHANGRAW
CHECKED BY: T. SUMNER
SHEET 49 OF 60