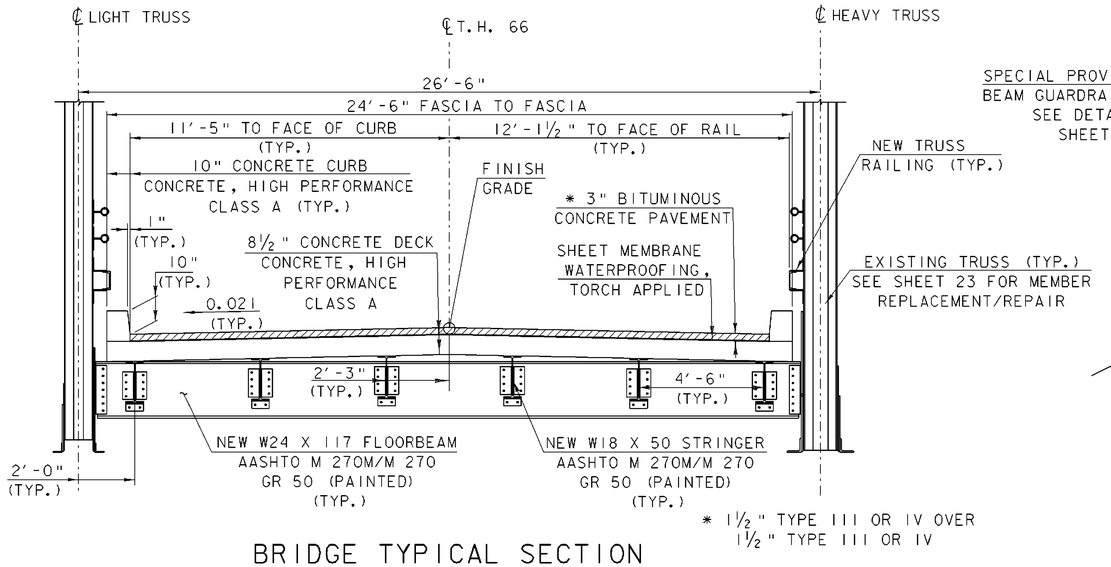

BRIDGE TYPICAL SECTION

1 0 1 2 3 4 5

SCALE: ⅜" = 1'-0"

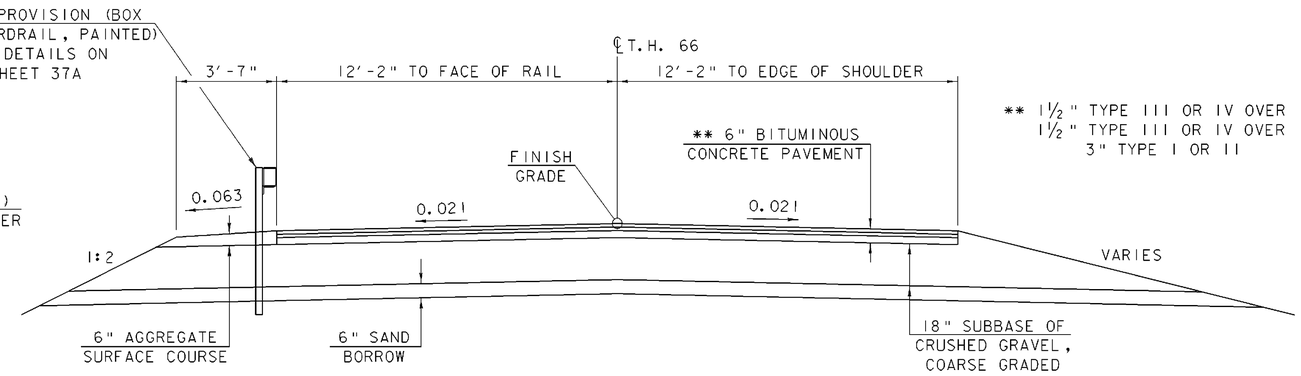

T.H. 66 ROADWAY TYPICAL SECTION

1 0 1 2 3 4 5

SCALE: ⅜" = 1'-0"

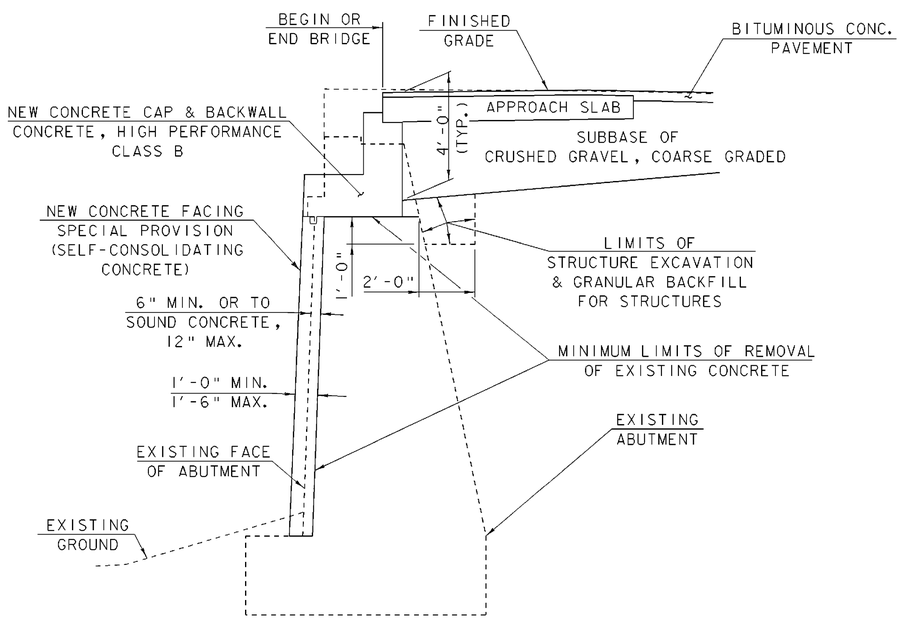

ABUTMENT EARTHWORK TYPICAL SECTION

NTS

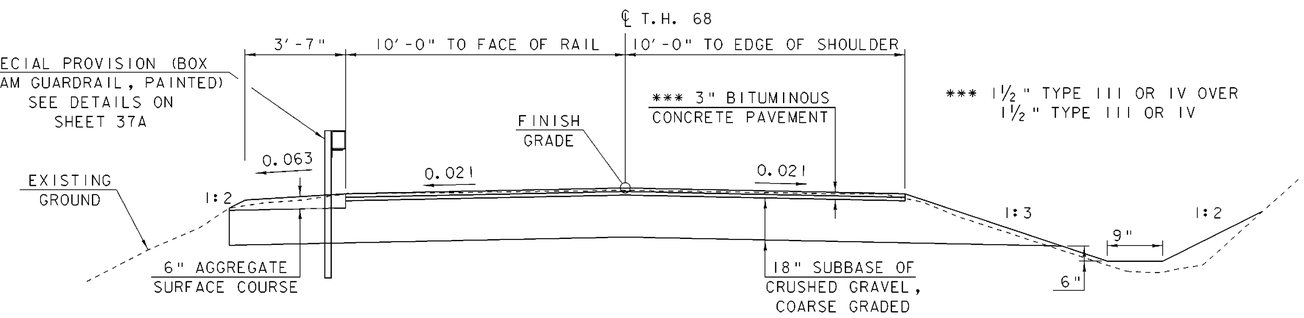

T.H. 68 ROADWAY TYPICAL SECTION

1 0 1 2 3 4 5

SCALE: ⅜" = 1'-0"

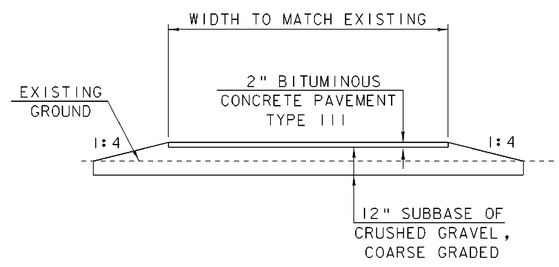

BIKE PATH TYPICAL SECTION

1 0 1 2 3 4 5

SCALE: ⅜" = 1'-0"

MATERIAL ITEM	TOLERANCE
PAVEMENT	±¼" TOTAL THICKNESS
BASE COURSE	±½"
SUBBASE	± 1"
SAND BORROW	± 1"

PROJECT TYPICAL SECTIONS

PROJECT NAME: SPRINGFIELD
PROJECT NUMBER: BHO 1442(30)

FILE NAME: 96J348/str/s96j348typ.dgn
PROJECT MANAGER: R. R. WHITCOMB
DESIGNED BY: J. PERRIGO
s96j348typ.I

PLOT DATE: 27-DEC-2007
DRAWN BY: J. PERRIGO
CHECKED BY: C. CARLSON
SHEET 3 OF 85