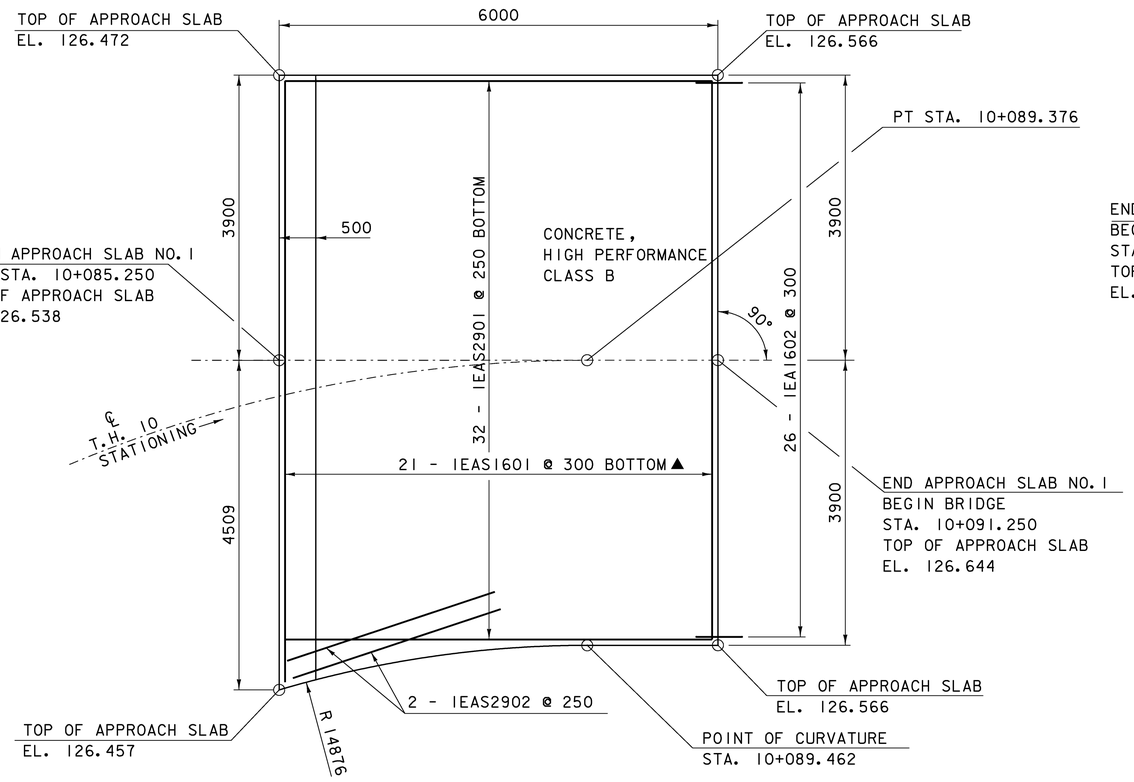

APPROACH SLAB NO.1 PLAN

0 1 2 3 4 5

SCALE = 1:50

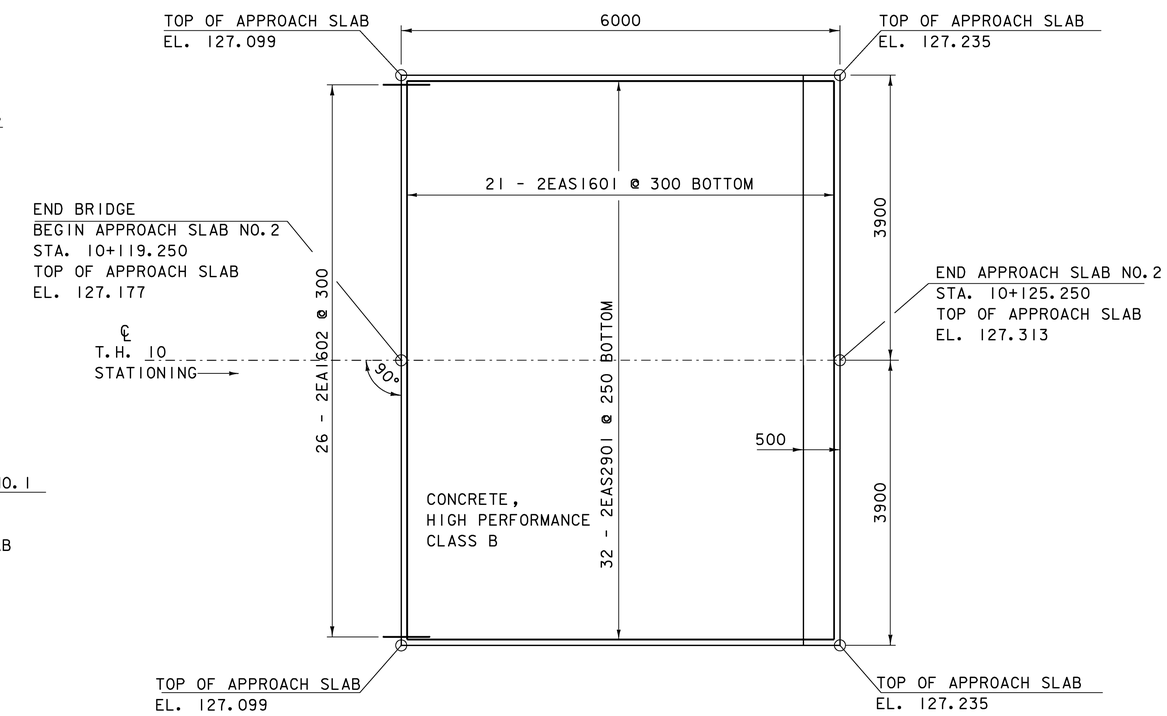

APPROACH SLAB NO.2 PLAN

0 1 2 3 4 5

SCALE = 1:50

NOTES:

1. PLACE HOOKED ENDS OF BOTTOM STEEL RUNNING PARALLEL TO CENTERLINE AT ABUTMENT END OF SLAB.
2. ALL ELEVATIONS ARE AT THE TOP OF APPROACH SLAB, NOT THE FINISH GRADE.
3. APPLY 2 COATS OF TAR EMULSION BOND BREAKER BETWEEN APPROACH SLAB AND SIDEWALK. INCLUDE IN ITEM 501.34 "CONCRETE, HIGH PERFORMANCE CLASS B".

NOTE:

NF = NEAR FACE
FF = FAR FACE
EF = EACH FACE
▲ = CUT TO FIT IN FIELD
80 CLR. UNLESS OTHERWISE SPECIFIED ON THE PLANS.
660 MIN. LAP LENGTH UNLESS OTHERWISE SPECIFIED ON THE PLANS

APPROACH SLAB PLAN

PROJECT NAME: BRATTLEBORO	
PROJECT NUMBER: BRF 2000(21)S	
FILE NAME: 96J228\str\sJ228sup.dgn	PLOT DATE: 29-APR-2009
PROJECT LEADER: R.R. WHITCOMB	DRAWN BY: C. MOONEY
DESIGNED BY: C. CARLSON	CHECKED BY: D. PETERSON
sJ228app.1	SHEET 40 OF 77