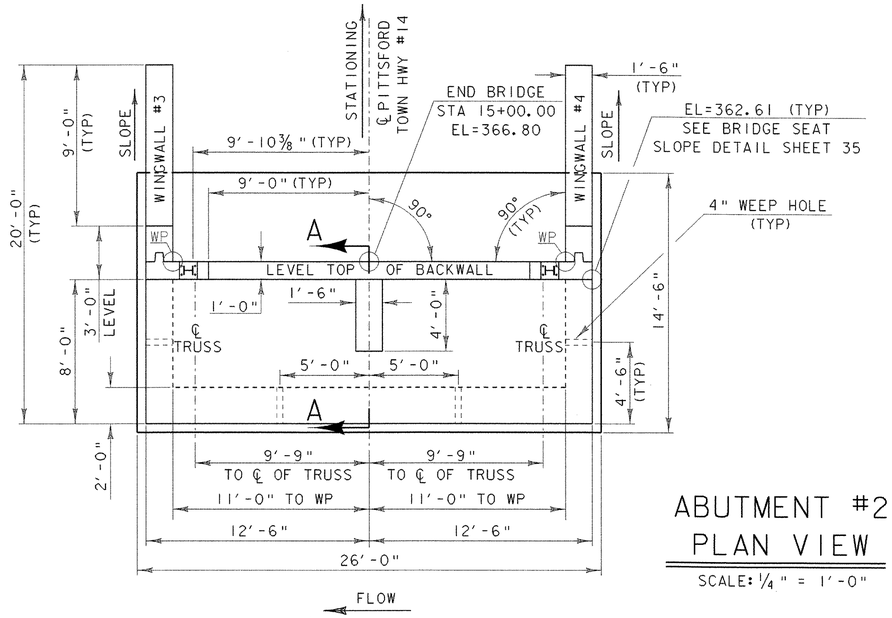

ABUTMENT #2 PLAN VIEW

SCALE: ¼" = 1'-0"

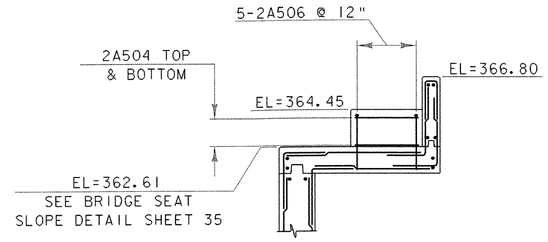

SECTION A - A

(THIS SHEET)

SCALE: ¼" = 1'-0"

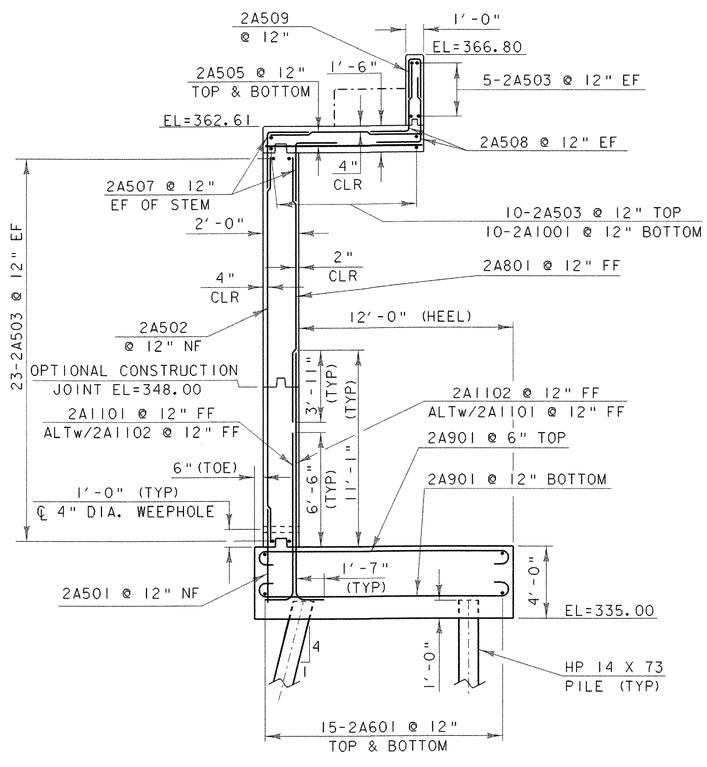

ABUTMENT #2 TYPICAL SECTION

SCALE: ¼" = 1'-0"

ABUTMENT NOTES

1. WINGWALL BARS AND BRIDGE SETTING BARS NOT SHOWN FOR CLAIRTY.
2. SEE SHEET 35 FOR TYPICAL CORNER DETAILS.
3. SEE SHEET 36 AND 37 FOR FORM LINER AND COLORED CONCRETE REQUIREMENTS.
4. SEE SHEET 38 FOR RAILING POST ANCHORING.

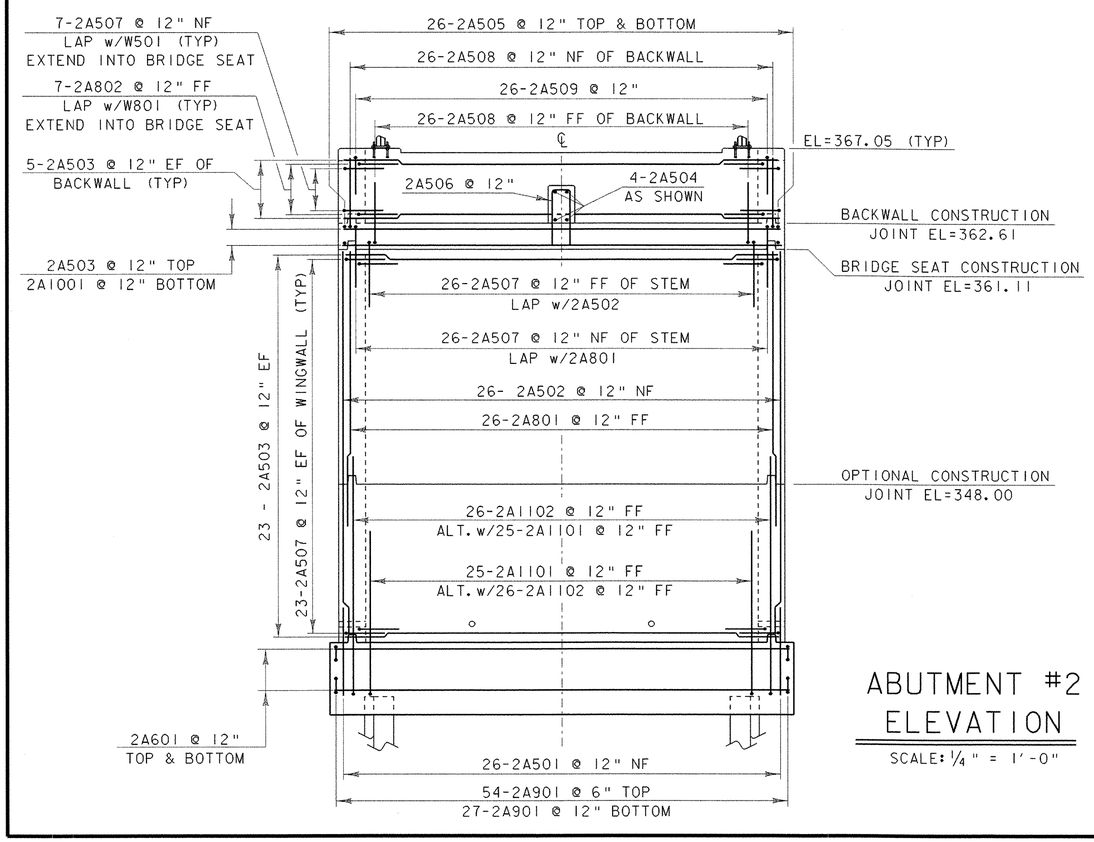

ABUTMENT #2 ELEVATION

SCALE: ¼" = 1'-0"

NOTE:

NF = NEAR FACE
FF = FAR FACE
EF = EACH FACE
▲ = CUT TO FIT IN FIELD

3" CLR. UNLESS OTHERWISE SPECIFIED ON THE PLANS

ALL LAPS SHALL BE 2'-2" UNLESS OTHERWISE DETAILED

SCALE ¼" = 1'-0
1 0 2 4 6

PROJECT: PROCTOR - PITTSFORD	PROJECT NO.: BHO 1443 (37)
DESIGN FILE NAME: 96J242\Structures\sj242esub.dgn	
IPARM FILE NAME: sj242eabut2.i	PLOT DATE: 10-JAN-2003
DESIGNED BY: W.B.SYMONDS	DRAWN BY: T.ANDERSON
SQUAD LEADER: C.P.WILLIAMS	CHECKED BY: W.B.SYMONDS
ABUTMENT #2 DETAILS	SHEET: 31 OF 60