



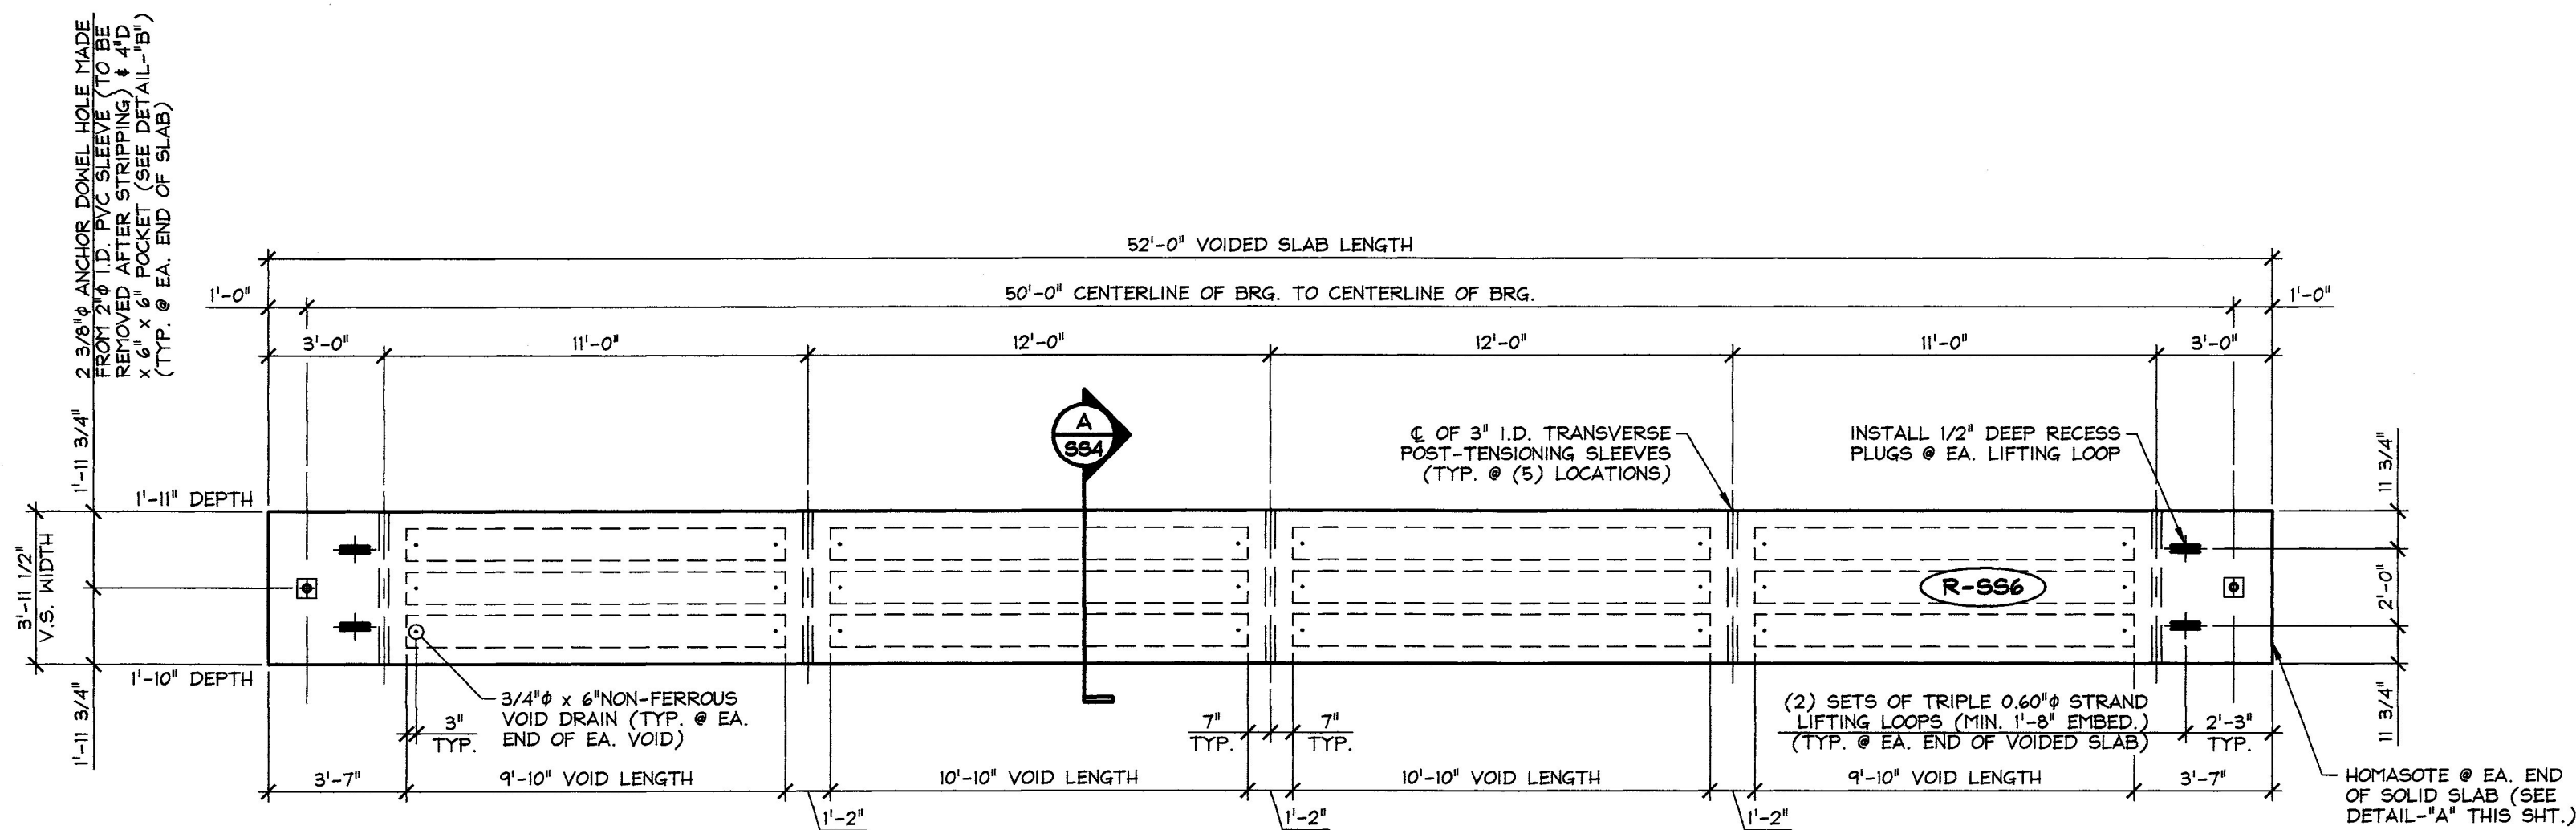

1 DIMENSIONAL PLAN VIEW IN FORM
SS4 1/4" = 1'-0"

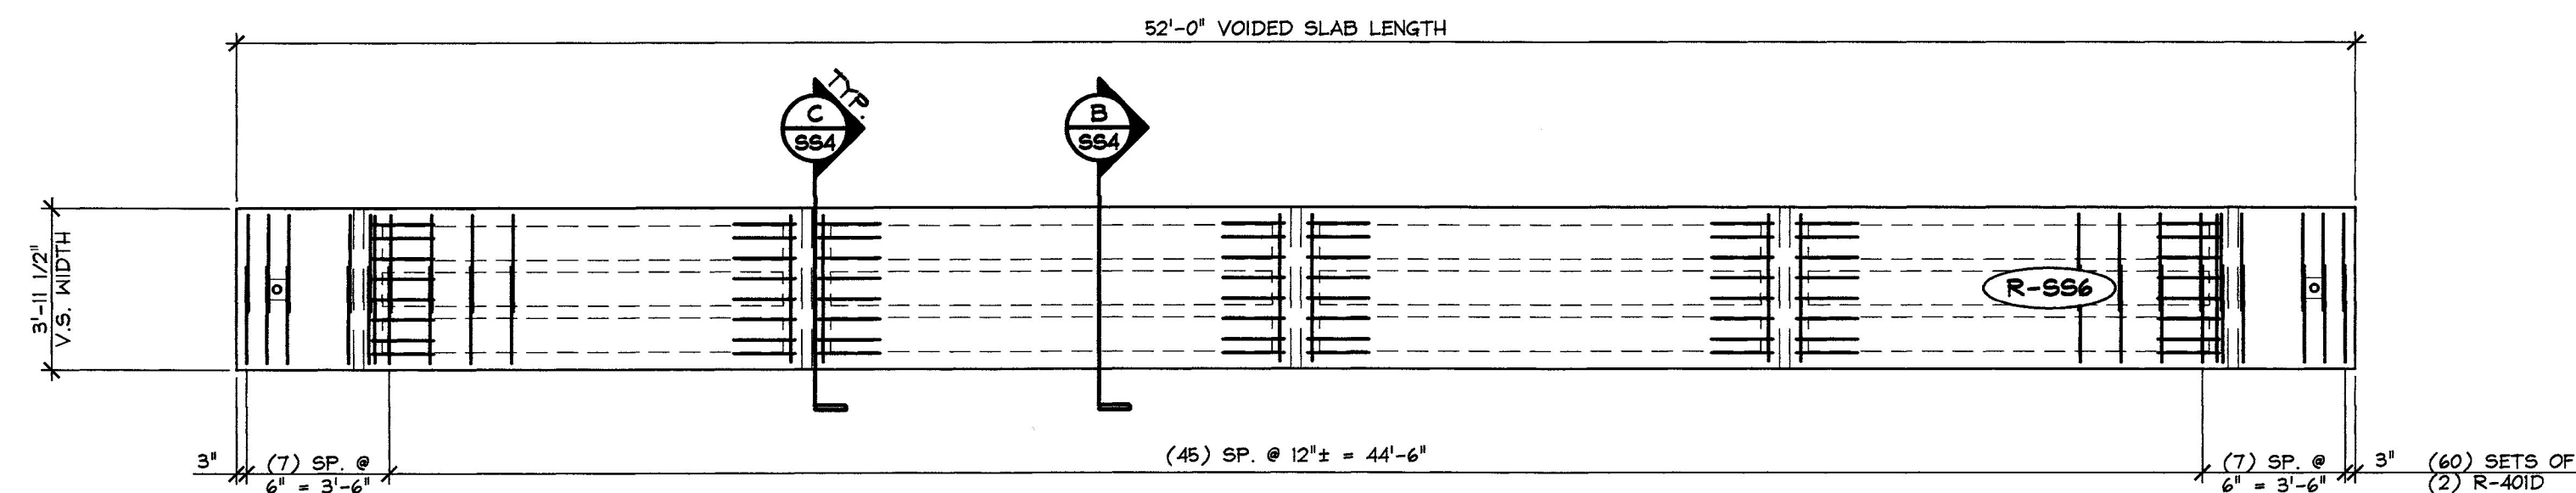

2 REINFORCING PLAN VIEW IN FORM
SS4 1/4" = 1'-0"

