STATE OF VERMONT
AGENCY OF TRANSPORTATION

TRAFFIC SIGN SUMMARY SHEET

MILEMARKER, STATION, OR SIGN NUMBER	SIGN LEGEND	SIGN DIMENSIONS EA	WIDTH (In)	HEIGHT (In)	NEW & SALVAGED SIGNS "A"	"B"	SALV SIGN	SALV TIS	EXIST POST RETAIN	SALVAGE	NO. OF POSTS	FLANGED CHANNEL lb/ft 1.12	2.0	3.0	SQUARE STEEL (In) 1.75 lb/ft 1.88	2.0 lb/ft 2.16	2.5 lb/ft 3.35	ANCHOR	SLEEVE	TUBULAR ALUMINUM Ø (In) 3.0 lb/ft 1.3	4.0 lb/ft 1.7	4.0 MOD 1.7	FOUND-ATION	TUBULAR STEEL Ø (In) 3.0 lb/ft 7.6	3.5 lb/ft 9.0	4.0 lb/ft 10.8	5.0 lb/ft 14.6	W-SHAPE STEEL FTG. SIZE 24"	30"	WEIGHT	POST SIZE	REQUIRED SIGNS	REMARKS	SIGN DETAIL DETAIL ON SHEET NUMBER	STD. SHEET NUMBER
												OPTION ITEMS																								
5+00, RT.		1	30	30	6.25						1			X																				30	----
		1	18	18	2.25																													----	E-155
6+03, RT.		1	48	24	8.00						2			X																				----	E-152
9+37, LT.		1	30	30	6.25						1			X																				----	E-143
9+85, LT.	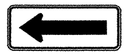	1	48	24	8.00						2			X																				----	E-152
	1320 1411 0220						1																										INSTALL SALVAGED MILE MARKER ON POST CLOSEST TO ROADWAY. SEE VTrans STANDARD E-138 FOR ADDITIONAL INFORMATION.	----	----
10+18, LT.							1				1			X																				----	----
												FT	FT	FT 105	FT	FT	FT		EA	LB	LB	LB		LB	LB	LB	LB								
	TOTALS	SF 30.75	SF	EA. 2	SF							FT 105			FT					LB			EA.	LB				EA.	EA.	LB					

FINAL POST LENGTHS ARE TO BE DETERMINED IN THE FIELD. POST SIZES ARE COMPUTED BASED ON INFORMATION FURNISHED ON THE STANDARD SHEETS AND THE TRAFFIC & SAFETY DIVISION'S "SIGN POST DESIGN GUIDELINE."

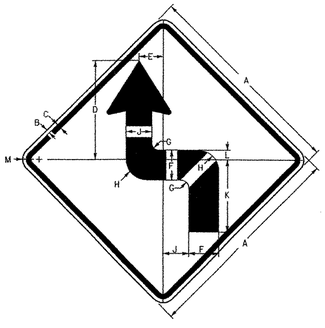

W1 - 3L

SIGN	DIMENSIONS (INCHES) A	B	C	D	E	F	G	H	J	K	L	M
MIN	24	7/8	5/8	11 9/32	2 7/8	3 1/2	5/8	2 1/2	3	8 5/16	1 5/32	1 1/2
STD	30	1/2	3/4	14 1/2	3 1/2	4 3/8	1	3	3 3/4	10 3/8	1 3/8	1 7/8
EXPWY	36	5/8	7/8	17 7/16	4 7/32	5 1/4	1 1/4	3 5/8	4 1/2	12 9/32	1 9/32	2 1/4
SPECIAL	48	3/4	1 1/4	23 3/16	5 5/8	7	1 5/8	4 7/8	6	16 5/8	2 3/16	3

COLORS
BLACK BORDER & SYMBOL
WITH YELLOW BACKGROUND

Dufresne-Henry

PROJECT NAME: NORWICH
PROJECT NUMBER: TH2-9625

FILE NAME: ...\Norw-trafsign.dgn
PROJECT LEADER: M. CHENETTE
DESIGNED BY: S. BURBANK
TRAFFIC SIGN SUMMARY SHEET

PLOT DATE: 03/31/2004
DRAWN BY: S. BURBANK
CHECKED BY: M. CHENETTE
SHEET 30 OF 40

...\Design\Norw-trafsign.dgn 03/31/2004 01:02:10 PM