


BEAM 1B - 1 REQ'D
W30X99 (CVN)

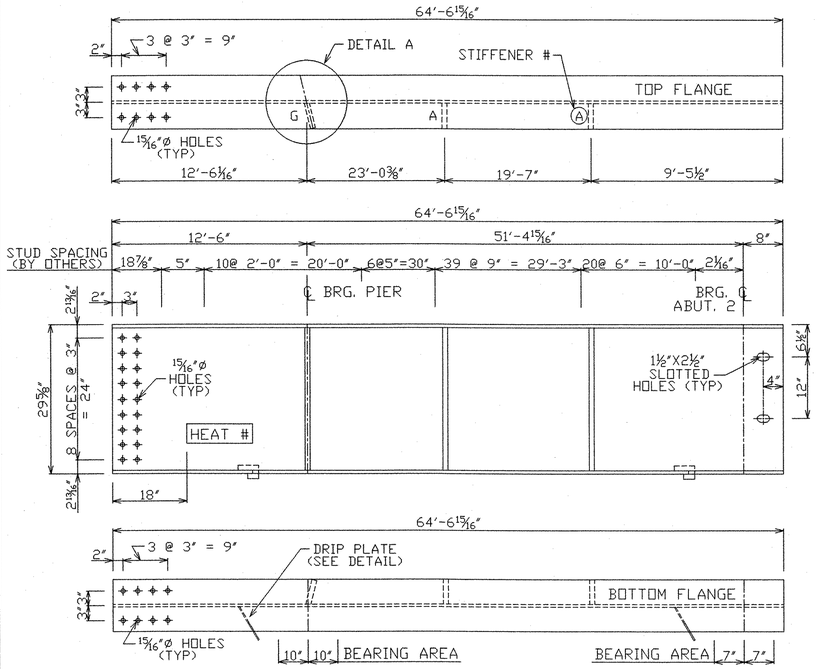


BEAM 2B - 1 REQ'D
W30X99 (CVN)




BEAM 3B - 1 REQ'D
W30X99 (CVN)

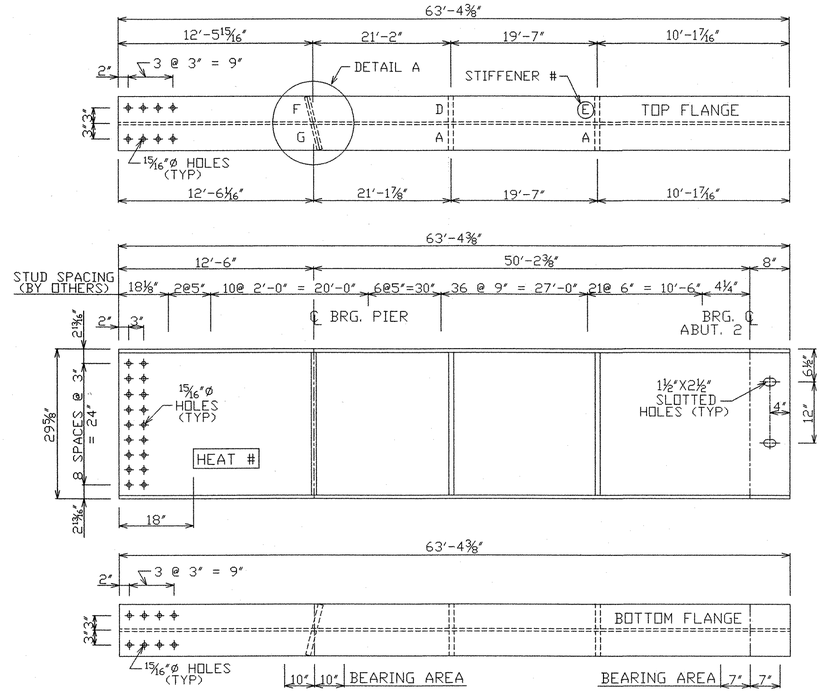


BEAM 4B - 1 REQ'D
W30X99 (CVN)

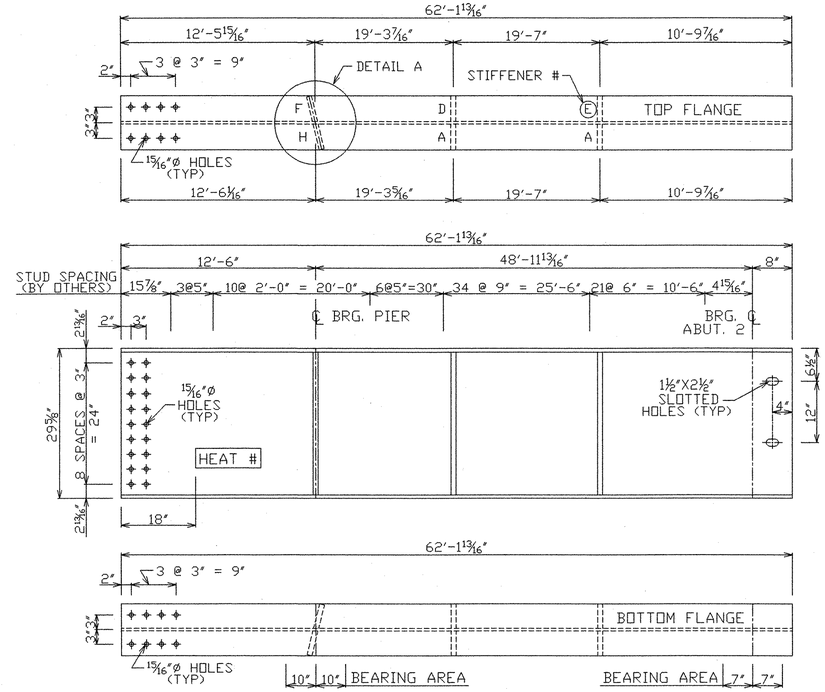


DRIP PLATE DETAIL

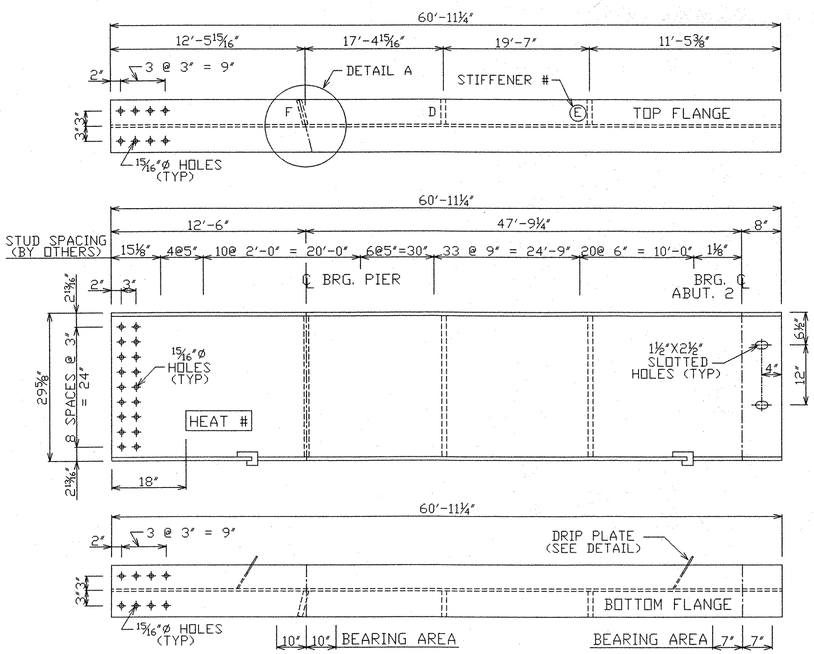


SECTION B-B

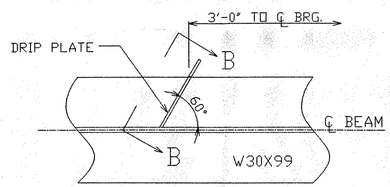


DRIP PLATE - 4 REQ'D
PL 1/4" X 2 3/4" X 8"

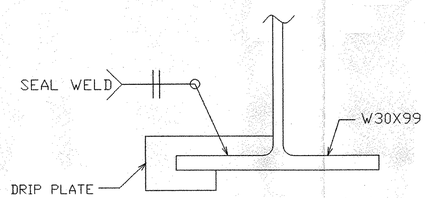


DETAIL A

RECEIVED
CK'D BY ____ OK'D BY ____
JAN 03 2005
RESUBMIT ____ APPROVED ____
BY DATE

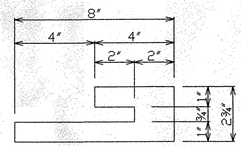NOTE: DRAWINGS RELATIVE DO NOT SCALE

| NO. | DATE | REVISIONS | BY |
|---|---|---|---|
| 1 | 12/13/04 | AS PER REVIEW | PAB |

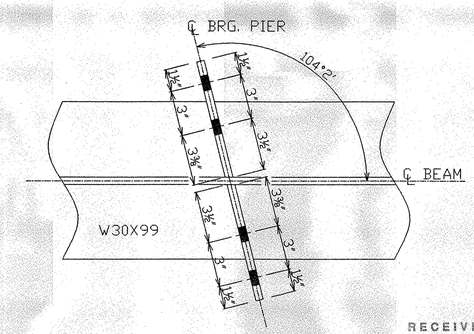BEAM DETAILS
PROJECT NO. TH2-9625

US BRIDGE
201 WHEELING AVE.
P.O. BOX 757
CAMBRIDGE, OHIO 43725

FABRICATION DRAWING — ITEM 506.50
BEAM BRIDGE — BRIDGE NO. 46
TOWN OF NORWICH — TOWN HIGHWAY 3
WINDSOR COUNTY, VERMONT — OVER OMPOMPANOOSUC RIVER

| DESIGN | DRAWN P.BAKER | DATE OCT. 12, 2004 | DRAWING NO. NORWICH | SHEET 3 OF 5 |
|---|---|---|---|---|
| CHECK/DATE J.HOFFMAN 10/14/04 | FABRICATOR US BRIDGE | | | |