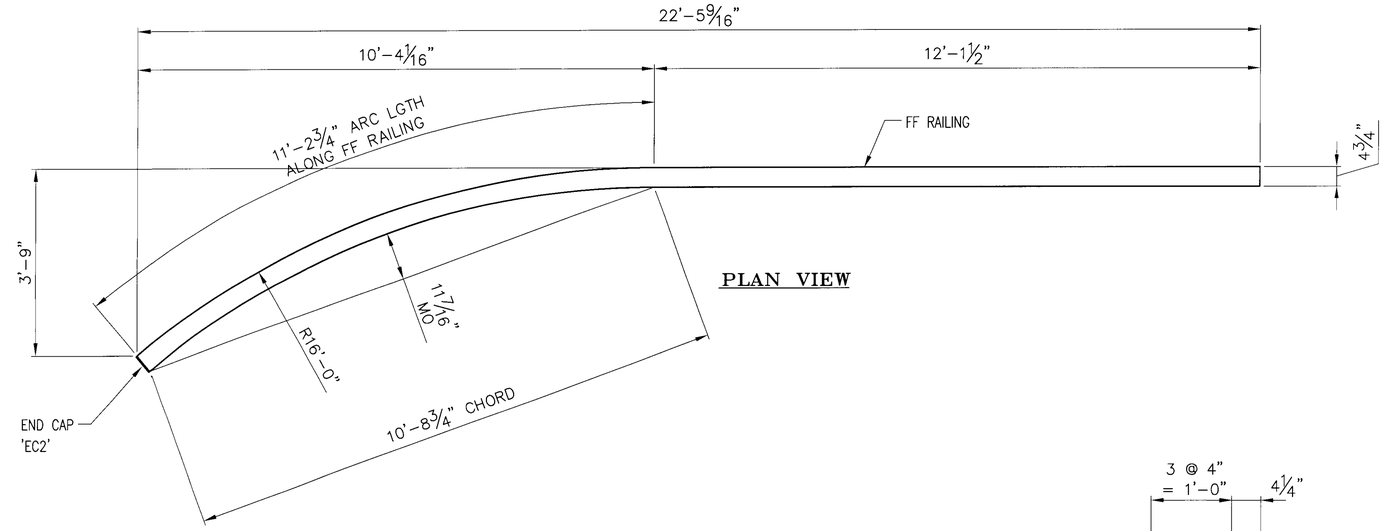

PLAN VIEW

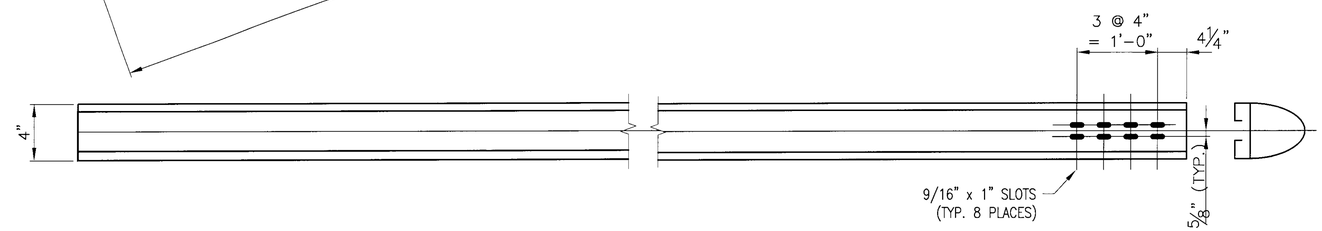

BACK ELEVATION VIEW

ONE REQ'D – BARRIER RAIL 'BR3'

(BACK ELEVATION VIEW)

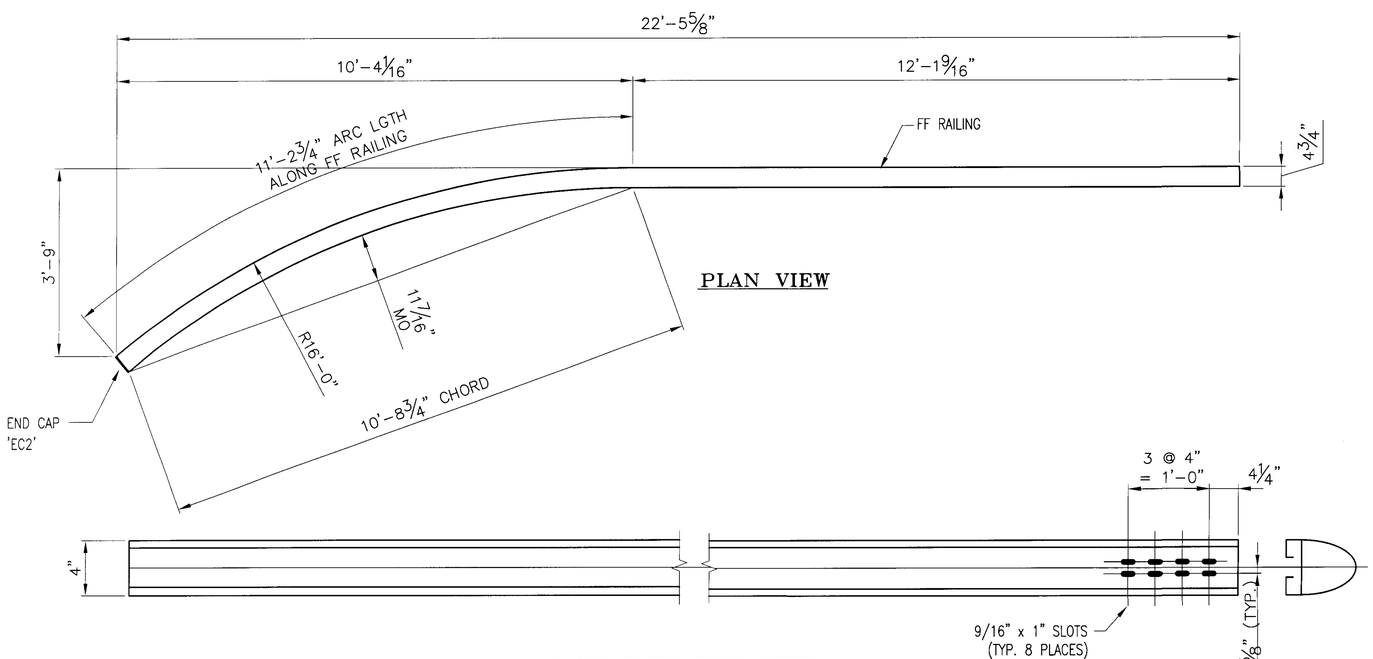

PLAN VIEW

BACK ELEVATION VIEW

ONE REQ'D – BARRIER RAIL 'MR3'

(BACK ELEVATION VIEW)

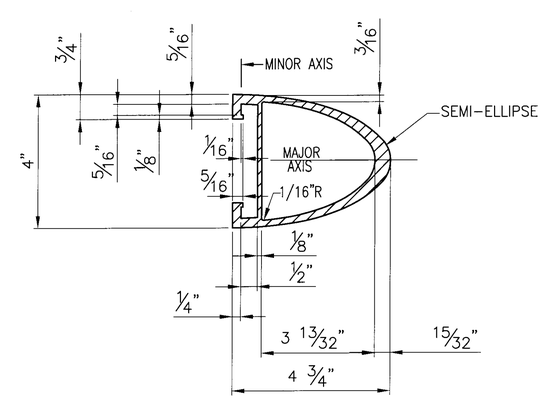

TYPICAL SECTION

(BARRIER RAIL)

ANODIZED

(SEE NOTES ON LB1)

BRIDGE No. 5

PROJECT No. BHO 1448 (29) ITEM No: 900.640

APPROVED: _____ REC'D APPROVAL _____ DRAWING _____

L.B. FOSTER COMPANY
1016 GREENTREE ROAD
PITTSBURGH, PENNSYLVANIA 15220

FOR: F. R. LAFAYETTE, INCORPORATED
VERMONT AGENCY OF TRANSPORTATION
TOWN OF JOHNSON, COUNTY OF LAMOILLE
APPROACH RAILING FOR TH No 1 OVER THE GIHON RIVER
3L ALUMINUM APPROACH RAIL – RAIL DETAILS

MADE CMS DATE 10/26/09 JOB No. AR0573 CUST. No.
CHECK BLJ DATE 11/06/09 DRAWING LB11 REV. No.

REV.	DESCRIPTION	BY	DATE