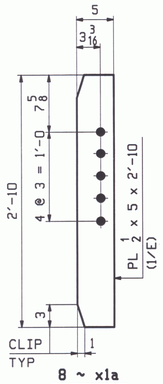

8 ~ x1a

INT DIAPH CONN
(HIGH END)

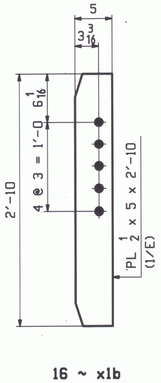

16 ~ x1b

INT DIAPH CONN
(LOW END or DROP = 0)

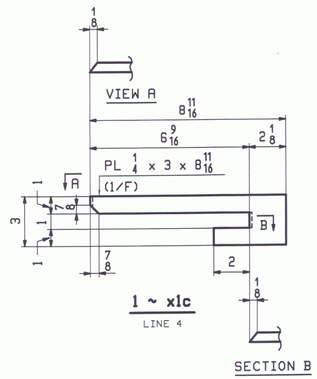

1 ~ x1c

LINE 4

SECTION B

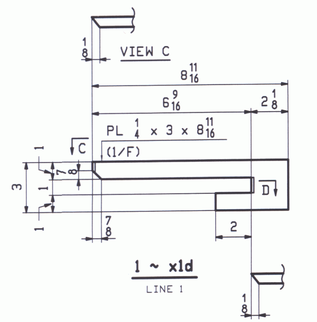

1 ~ x1d

LINE 1

SECTION D

RECEIVED
OK'D BY _____ OK'D BY
SEP 22 2009
BY DATE 10/13/09

NOTES:
ALL MATERIAL SHALL BE M270M-50W.
ALL BOLT HOLES SHALL BE 15/16"Ø FOR 7/8"Ø HSB.
FOR GENERAL NOTES SEE DRAWING GN1.

REV.	DATE	REMARKS	DWN	CHK	APVL	SHOP
0					SEP 21 2009	

MATERIAL:	SURFACE PREP. & PAINT:	HOLES:	SHOP BOLTS:
M270M-50W	SEE DWG GN1	15/16"Ø	NONE

DESCRIPTION: STRINGER STANDARDS

CASCO BAY STEEL STRUCTURES, INC.
75 SPRING HILL ROAD SACO, MAINE 04072
PHONE (207) 282-7360 FAX. (207) 282-1179
TENSOR 2912

STRUCTURE:	DRAWN:	DATE:
BRIDGE NO. 15 ON TOWN HIGHWAY NO. 3 (MINOR COLLECTOR) COUNTY OF RUTLAND	JTB	09/08
	CHKD: JCF	DATE: 09/16

LOCATION:	TOWN OF CLARENDON, VERMONT	JOB NO.	DWG NO.
PROJ NO.	BHO 1443 (39)	424	X1
CUSTOMER:	VERMONT A.O.T.		REV. △

JTB Fri Sep 18 12:48:18 EDT 2009 /users/jobs/2912/x1.dwg