STATE OF VERMONT
AGENCY OF TRANSPORTATION

TRAFFIC SIGN SUMMARY SHEET

MILEMARKER, STATION, OR SIGN NUMBER	SIGN LEGEND	SIGN DIMENSIONS EA	SIGN DIMENSIONS WIDTH (in)	SIGN DIMENSIONS HEIGHT (in)	NEW & SALVAGED SIGNS "A"	NEW & SALVAGED SIGNS "B"	NEW & SALVAGED SIGNS SALV SIGN	NEW & SALVAGED SIGNS SALV TIS	EXIST POST RETAIN	EXIST POST SALVAGE	NEW SIGN POSTS NO. OF POSTS	FLANGED CHANNEL lb/ft 1.12	FLANGED CHANNEL lb/ft 2.0	FLANGED CHANNEL lb/ft 3.0	SQUARE STEEL (in) lb/ft 1.75 / 1.88	SQUARE STEEL (in) lb/ft 2.0 / 2.42	SQUARE STEEL (in) lb/ft 2.5 / 3.35	ANCHOR	SLEEVE	TUBULAR ALUMINUM Ø (in) lb/ft 3.0 / 1.3	TUBULAR ALUMINUM Ø (in) lb/ft 4.0 / 1.7	TUBULAR ALUMINUM Ø (in) lb/ft 4.0 MOD / 1.7	TUBULAR STEEL Ø (in) FOUND-ATION	TUBULAR STEEL Ø (in) lb/ft 3.0 / 7.6	TUBULAR STEEL Ø (in) lb/ft 3.5 / 9.0	TUBULAR STEEL Ø (in) lb/ft 4.0 / 10.8	TUBULAR STEEL Ø (in) lb/ft 5.0 / 14.6	W-SHAPE STEEL FTG. SIZE 24"	W-SHAPE STEEL FTG. SIZE 30"	W-SHAPE STEEL WEIGHT	W-SHAPE STEEL POST SIZE	SIGN FRAME REQUIRED	REMARKS	SIGN DETAIL DETAIL ON SHEET NUMBER	SIGN DETAIL STD. SHEET NUMBER
											OPTION ITEMS																								
10+50 8.0' RT.	ONE LANE BRIDGE	1	30	30	6.25						1					X		X																	SEE BELOW	
	LEGAL LOAD LIMIT 16,000 POUNDS	1	24	30	5																														E-141
13+20 10.0' LT.	ONE LANE BRIDGE	1	30	30	6.25						1					X		X																	
	LEGAL LOAD LIMIT 16,000 POUNDS	1	24	30	5																														
20+75 10.0' RT.	ONE LANE BRIDGE	1	30	30	6.25						1					X		X																	
	LEGAL LOAD LIMIT 16,000 POUNDS	1	24	30	5																														
												FT	FT	FT	FT	FT 51	FT		EA	LB	LB	LB		LB	LB	LB	LB							
	TOTALS				SF 33.75	SF	EA.	SF				FT			FT 51.00					LB			EA.	LB				EA.	EA.	LB				

FINAL POST LENGTHS ARE TO BE DETERMINED IN THE FIELD. POST SIZES ARE COMPUTED BASED ON INFORMATION FURNISHED ON THE STANDARD SHEETS AND VTRANS "SIGN POST DESIGN GUIDELINE."

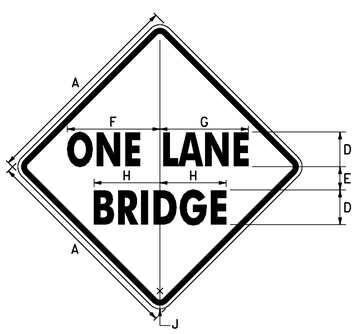

W5-3

SIGN	DIMENSIONS(INCHES) A	B	C	D	E	F	G	H	J
MIN.	30	1/2	3/4	5C	3 1/4	13 5/16	12 11/16	9 1/8	1 7/8
STD.	36	5/8	7/8	6C	4	16	15 1/4	11 1/2	2 1/4
SPECIAL	48	3/4	1 1/4	8C	5	21 1/4	20 1/4	15 3/8	3

COLORS
LEGEND-BLACK (NON - REFL)
BACKROUND - YELLOW (REFL)

McFarland Johnson

SHEET NAME: TRAFFIC SIGN SUMMARY SHEET
PROJECT NAME: TUNBRIDGE
PROJECT NUMBER: BRO 1444 (39)

FILE NAME: z99J110sgn.dgn
PROJECT LEADER: K. M. Higgins
DESIGNED BY: P. Dustin
PLOT DATE: 29-APR-2009
DRAWN BY: P. Dustin
CHECKED BY: R. Joy
SHEET 15 OF 32