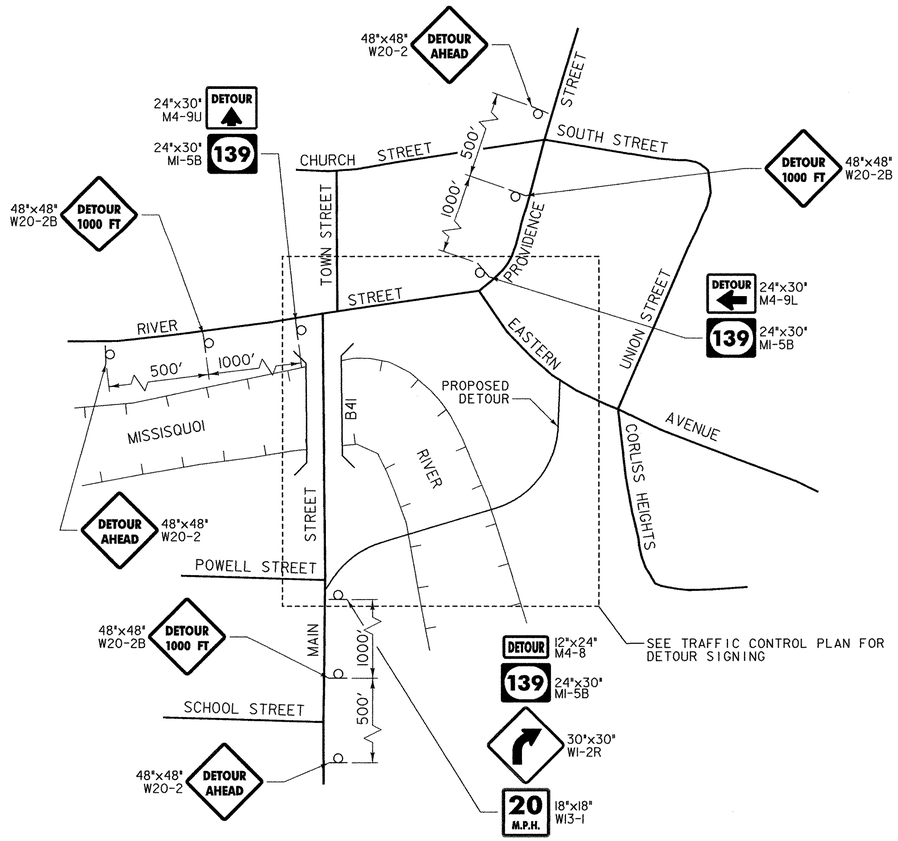

NOTE: PAYMENT FOR CONSTRUCTION SIGNING WILL BE MADE INCIDENTAL TO CONTRACT ITEM 641.10

CONSTRUCTION SIGN PLAN

NOT TO SCALE

SIGN DETAIL

1:20

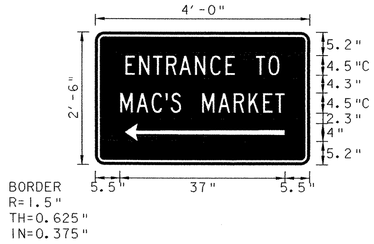

SIGN NUMBER	name
WIDTH x HGHT.	4'-0" x 2'-6"
BORDER WIDTH	0.63"
CORNER RADIUS	1.5"
MOUNTING	Ground
BACKGROUND	TYPE: Reflective
	COLOR: Orange
LEGEND/BORDER	TYPE: Reflective
	COLOR: Black/Black

SYMBOL	ROT	X	Y	WID	HT
ARLONG	180	6.5	5.2	4	36

Panel Style onstruction_guide.ssi
Dimensions are inches.tenths Letter locations are panel edge to lower left corner

LETTER POSITIONS (X)																						LENGTH	SERIES/SIZE
E	N	T	R	A	N	C	E		T	O													C 2000
6.7	9.7	12.9	15.8	18.7	22.2	25.6	29.1	31.4	35.9	38.7												34.7	4.5
M	A	C	'	S		M	A	R	K	E	T												C 2000
5.5	9.1	12.5	15.6	16.8	19.3	23.8	27.4	30.9	34.2	37.5	40.2											37	4.5

Stantec

PROJECT NAME:	RICHFORD
PROJECT NUMBER:	BHF 0302 (3) S
FILE NAME: ...\Design\rich-detsign.dgn	PLOT DATE: 12/18/2007
PROJECT LEADER: MJC	DRAWN BY: SEB
DESIGNED BY: SEB	CHECKED BY: MJC
DETOUR SIGN SHEET	SHEET 20 OF 41