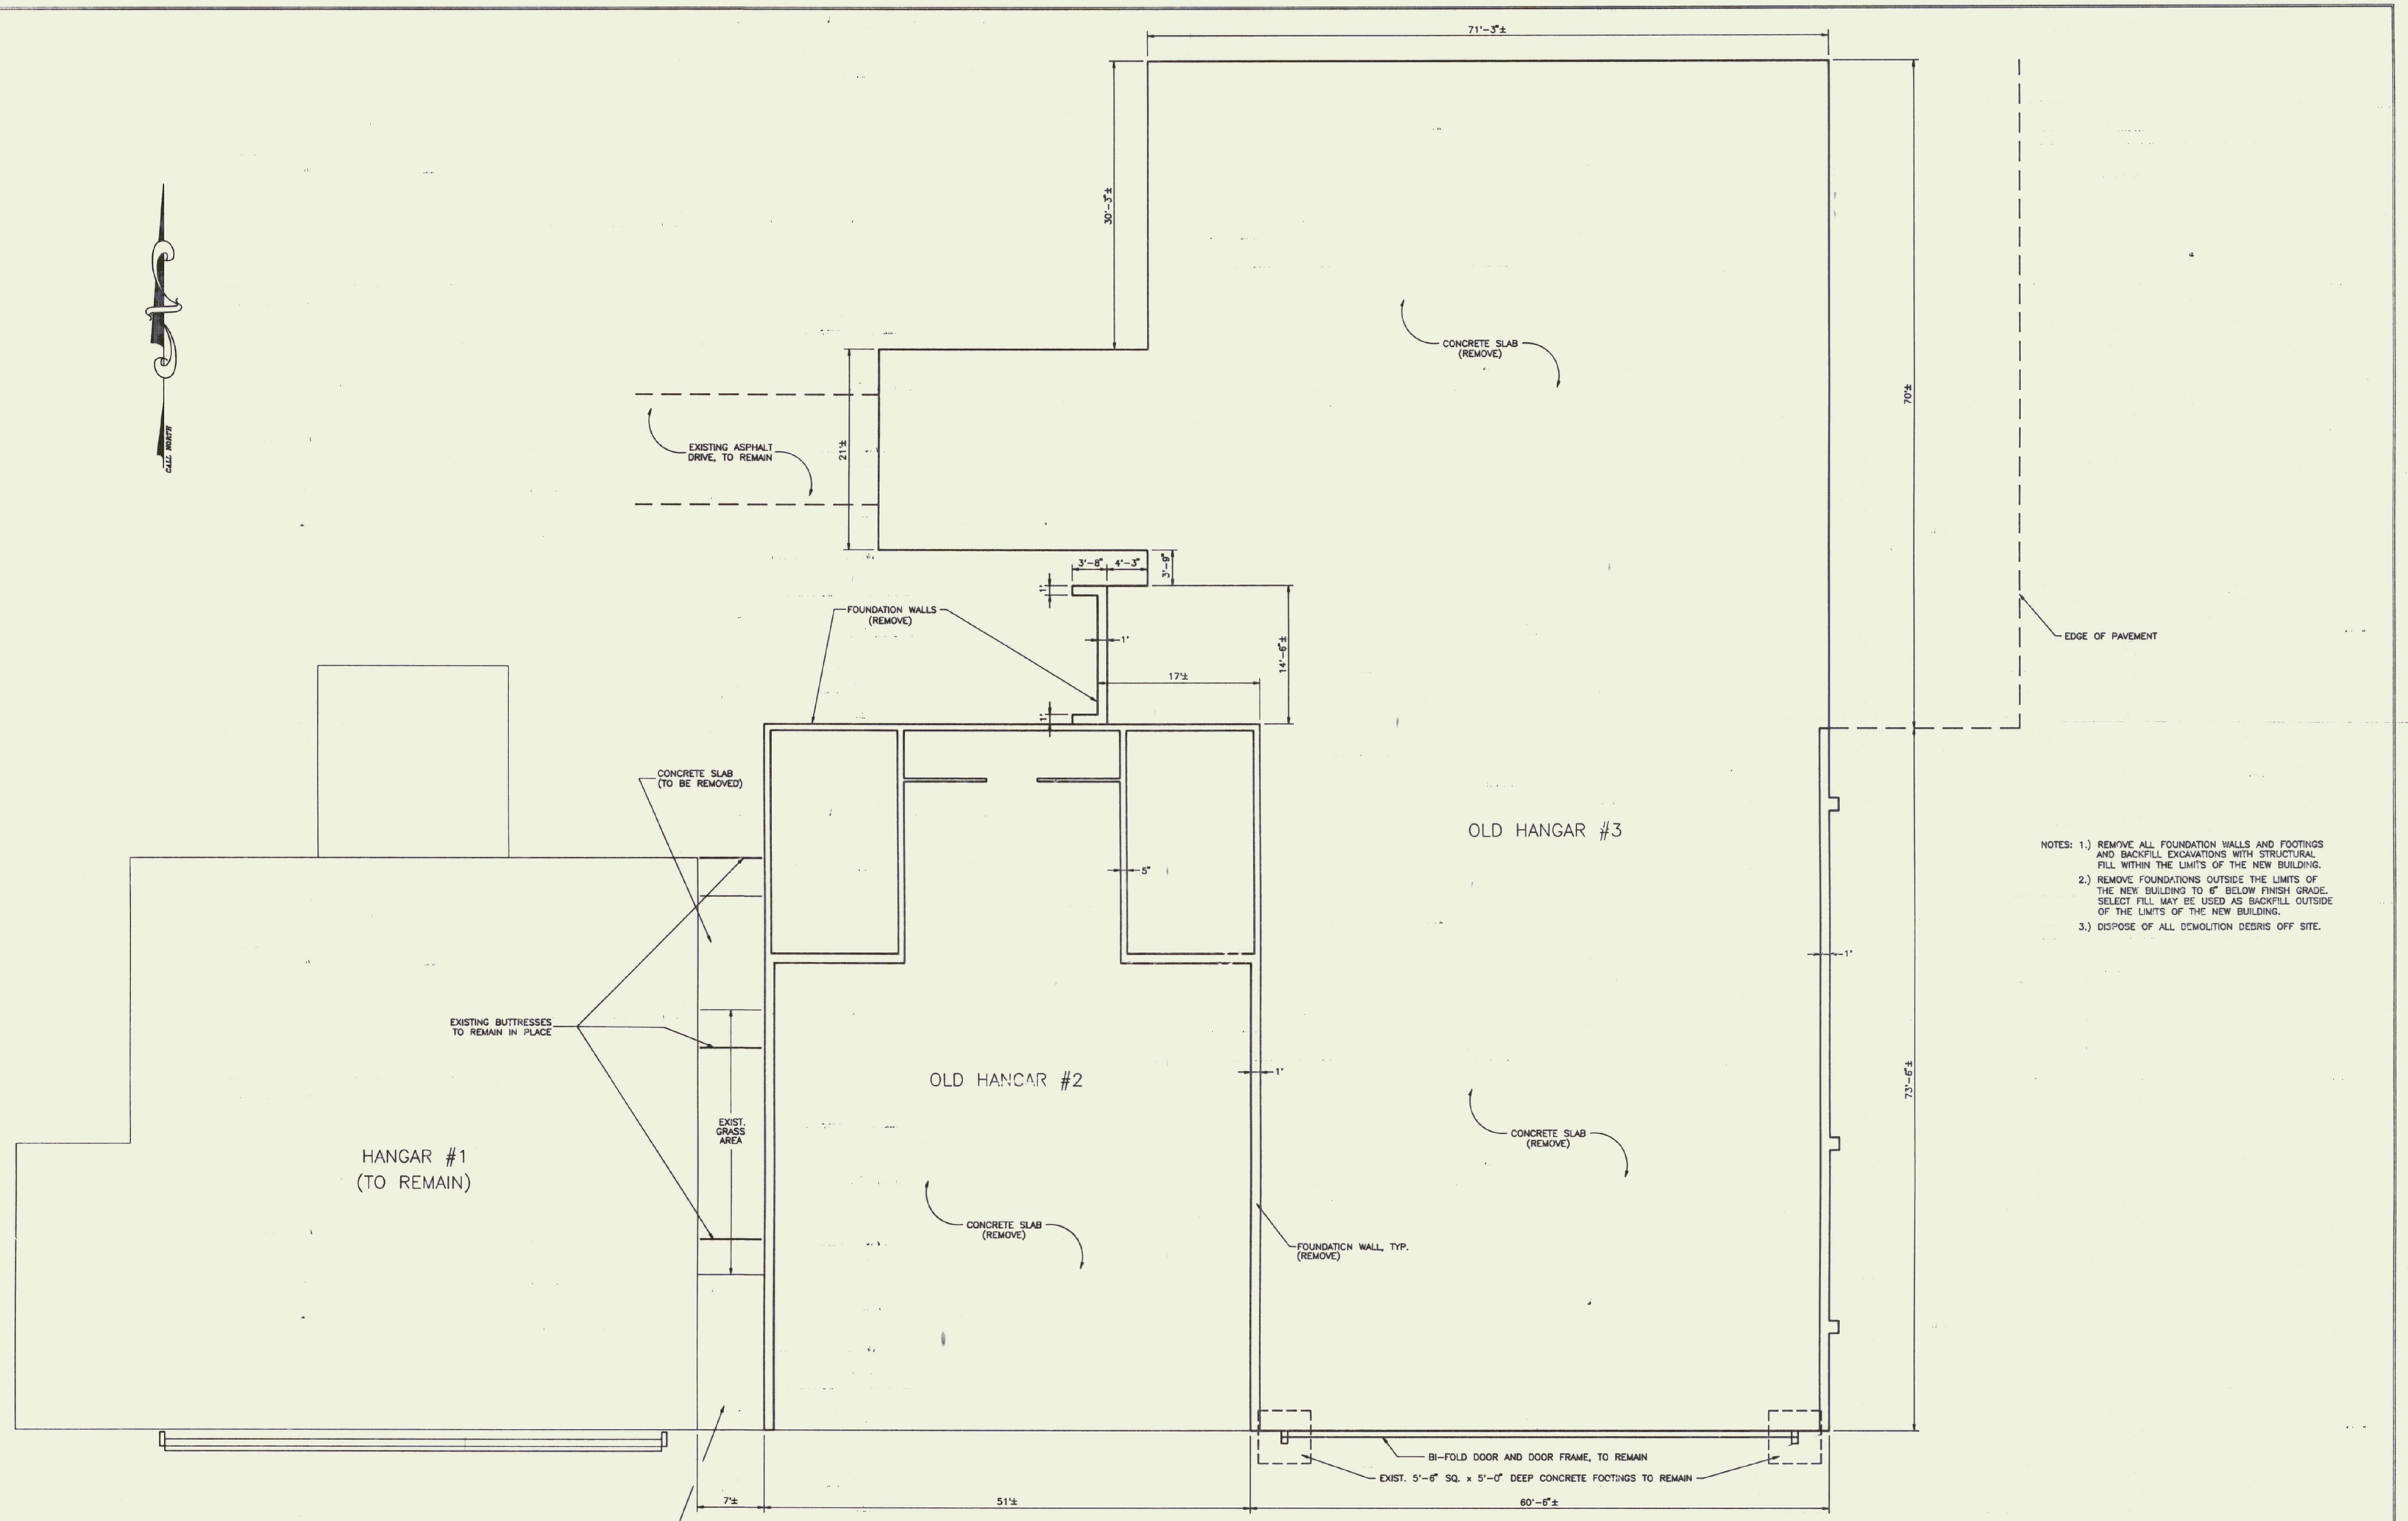

NOTES:
1.) REMOVE ALL FOUNDATION WALLS AND FOOTINGS AND BACKFILL EXCAVATIONS WITH STRUCTURAL FILL WITHIN THE LIMITS OF THE NEW BUILDING.
2.) REMOVE FOUNDATIONS OUTSIDE THE LIMITS OF THE NEW BUILDING TO 6" BELOW FINISH GRADE. SELECT FILL MAY BE USED AS BACKFILL OUTSIDE OF THE LIMITS OF THE NEW BUILDING.
3.) DISPOSE OF ALL DEMOLITION DEBRIS OFF SITE.

PLAN
SCALE: 1/8" = 1'-0

NO.	DATE	REVISION	ENG	DFG

STATE OF VERMONT — MICHAEL J. CONNETT — REG. 3868 — PROFESSIONAL ENGINEER

Provan & Lorber, Inc.
ENGINEERS AND PLANNERS
Home Office: PO Box 369, Contoocook, NH 03229 (603) 746-3220
Northern NH Office: PO Box 187, Littleton, NH 03561 (603) 444-6301
Vermont Office: 7 Main St. Montpelier, VT 05602 (802) 223-1442

HARTNESS AIRPORT
SPRINGFIELD, VT

VT STATE BUILDINGS DIVISION
NEW AIRPORT HANGAR #2

DEMOLITION PLAN

DATE JUNE 1996	PROJ. NO. 587.01
ENG. BY MJC	DRWN. BY SAR
CHKD.BY MJC	DRWG. NO
SHEET 6 OF 7	