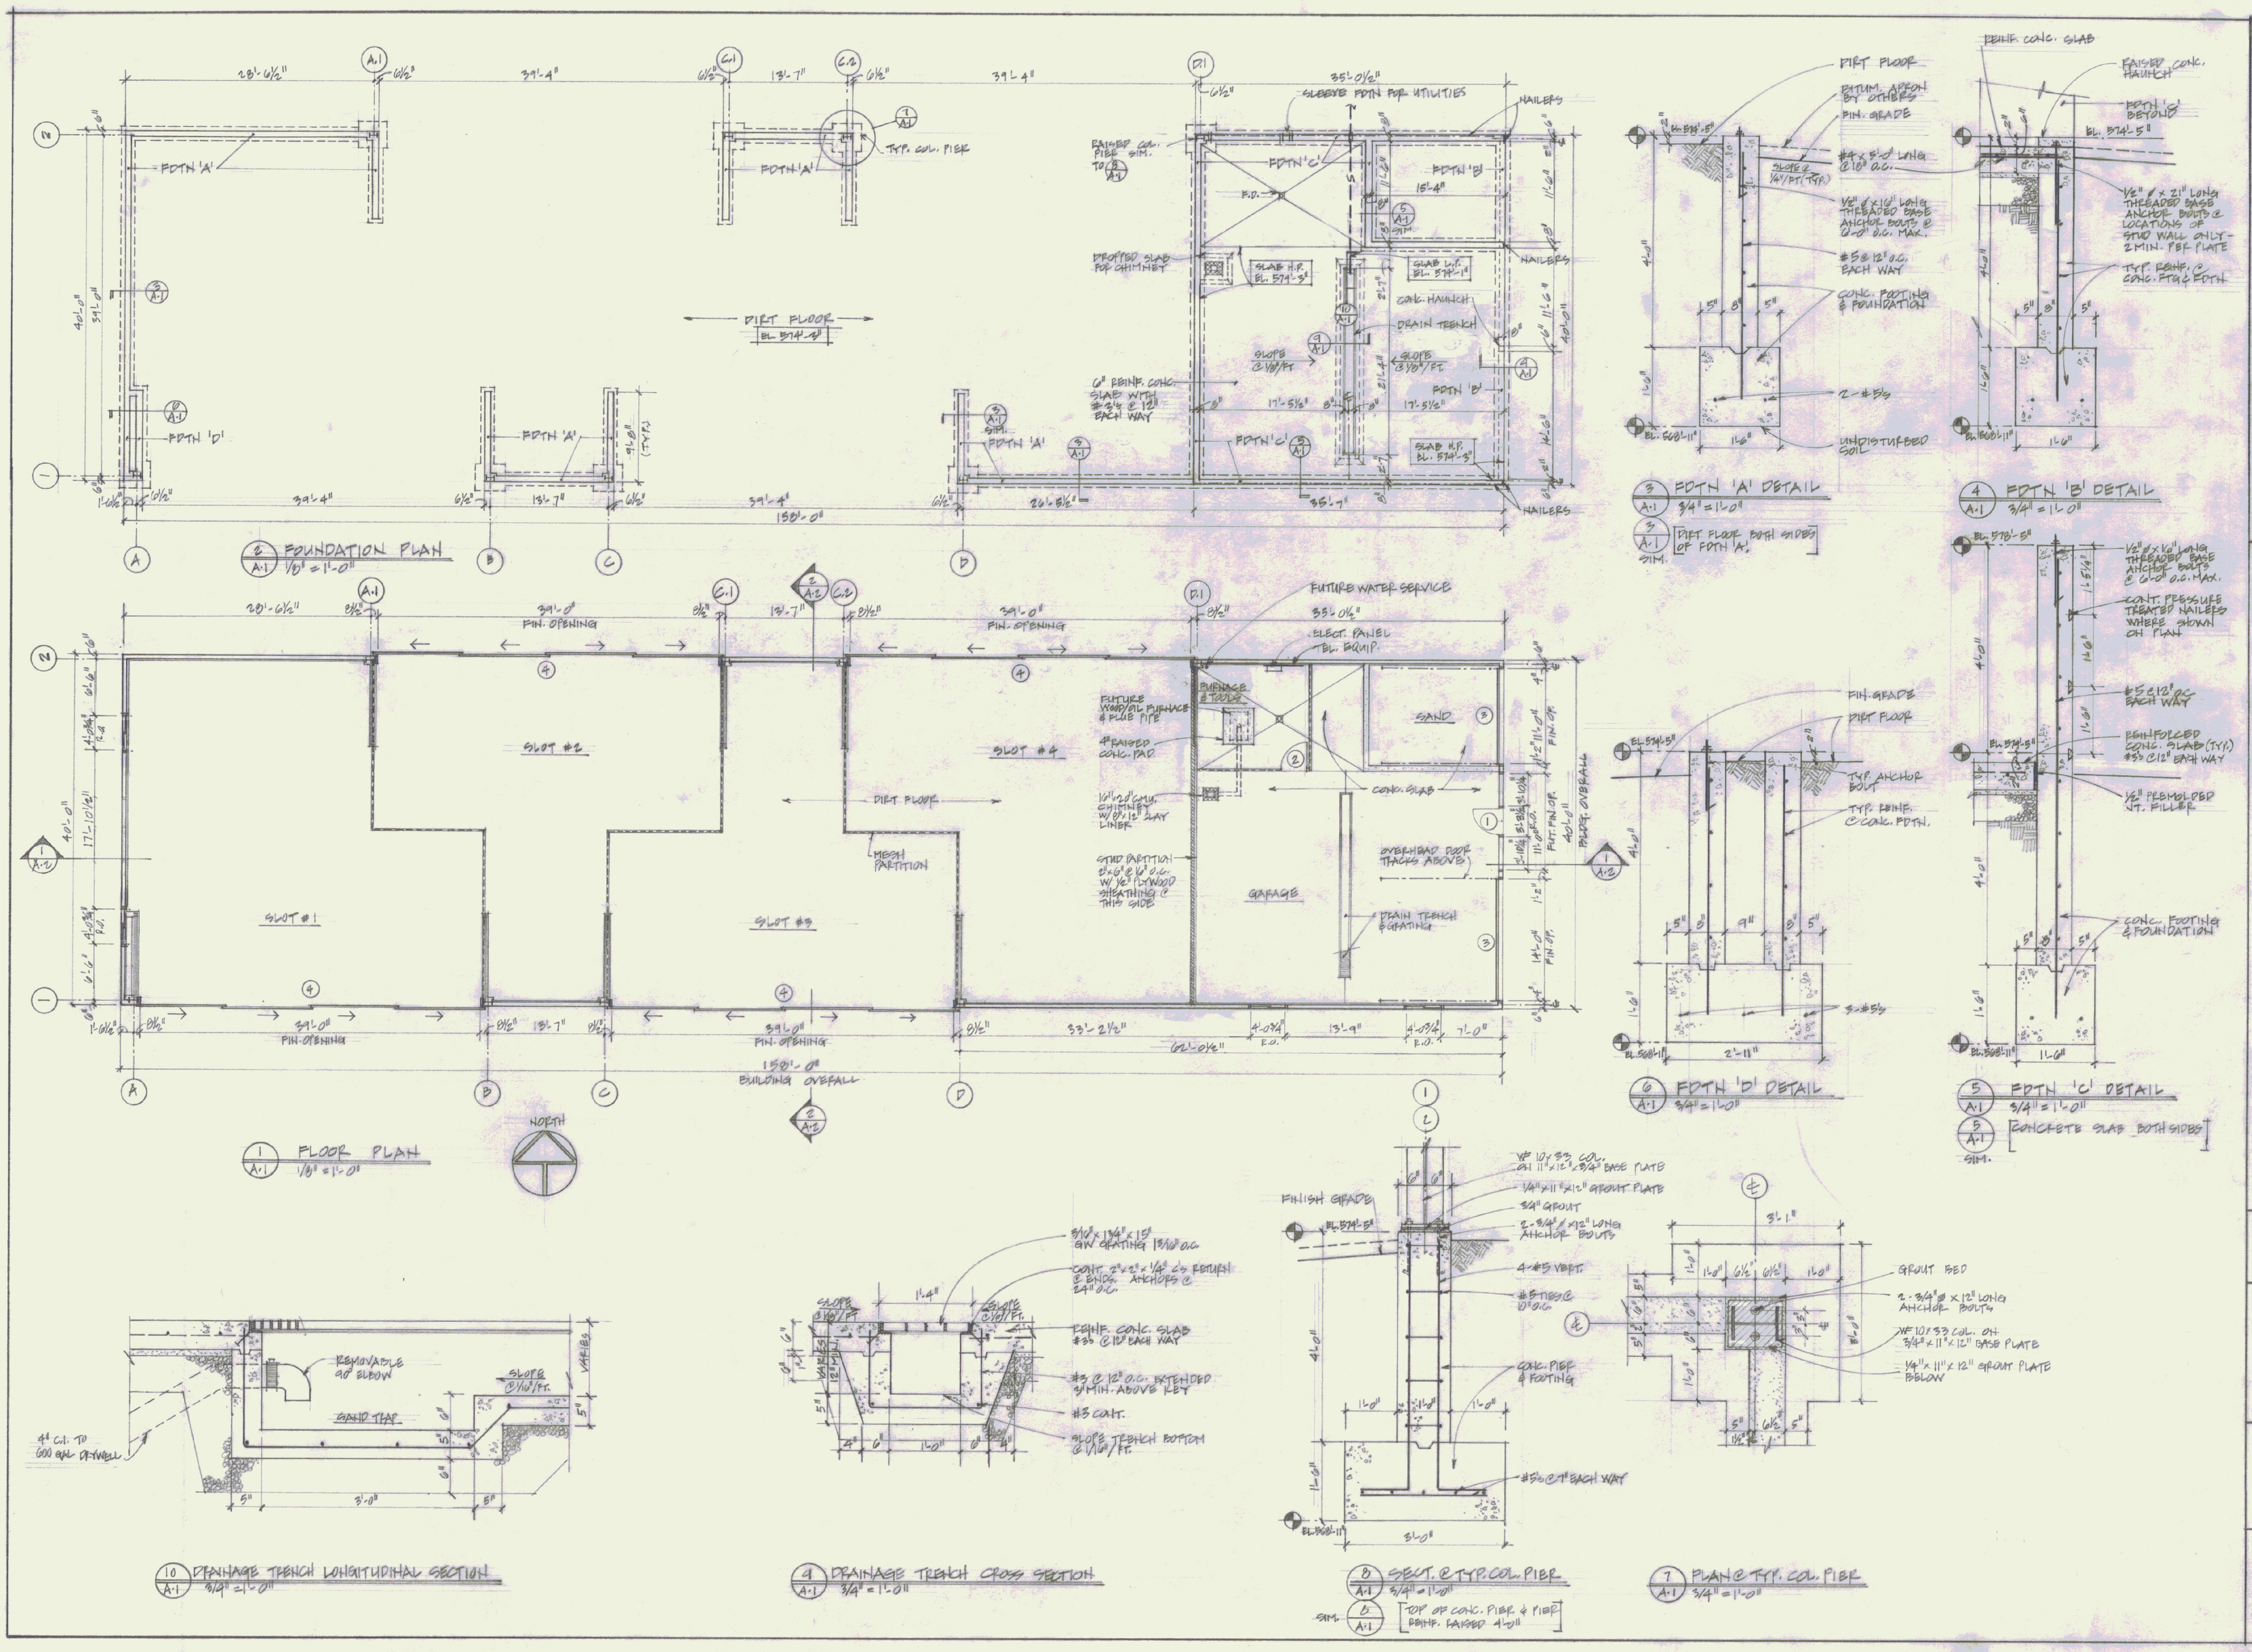
FOUNDATION PLAN
1/8" = 1'-0"
FLOOR PLAN
1/8" = 1'-0"
FDTN 'A' DETAIL
3/4" = 1'-0"
FDTN 'B' DETAIL
3/4" = 1'-0"
FDTN 'C' DETAIL
3/4" = 1'-0"
FDTN 'D' DETAIL
3/4" = 1'-0"
DRAINAGE TRENCH LONGITUDINAL SECTION
3/4" = 1'-0"
DRAINAGE TRENCH CROSS SECTION
3/4" = 1'-0"
SECT. @ TYP. COL. PIER
3/4" = 1'-0"
PLAN @ TYP. COL. PIER
3/4" = 1'-0"
DIRT FLOOR
SLOT #1
SLOT #2
SLOT #3
SLOT #4
GARAGE
SAND
FUTURE WATER SERVICE
NORTH
CHARLES ST. JOHN, ARCHITECT
POST OFFICE BOX 969
WALLINGFORD, VERMONT 05673
(802) 492-5033
NEW HANGAR BUILDING
SPRINGFIELD STATE AIRPORT
NORTH SPRINGFIELD, VERMONT
REVISIONS:
PLANS & DETAILS
SCALE AS NOTED
A-1
2 OF 4
9 APR 84