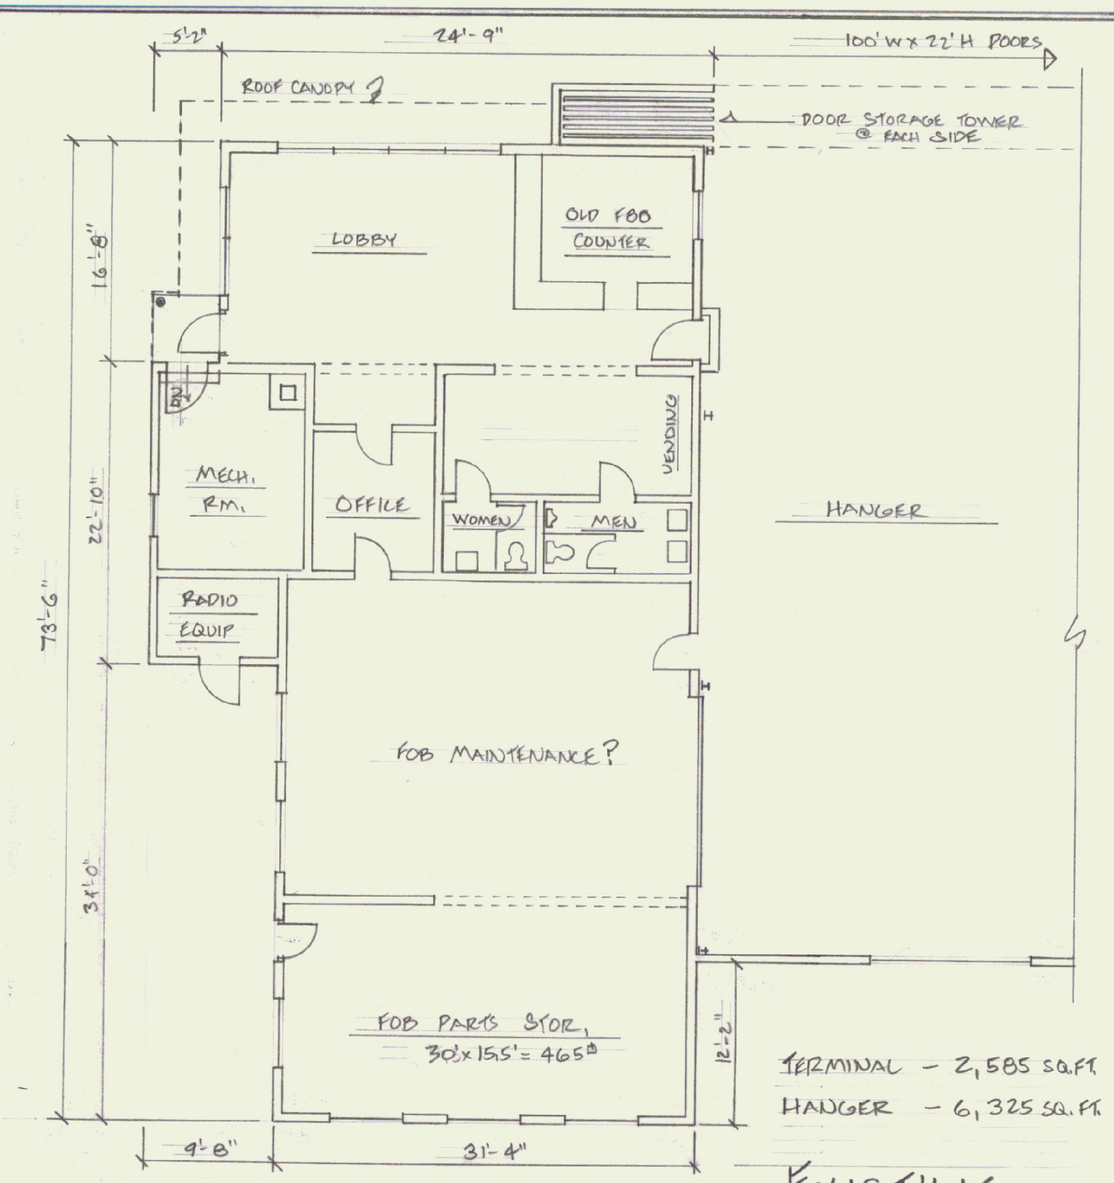

TERMINAL - 2,585 SQ.FT.
HANGER - 6,325 SQ.FT.

EXISTING

SCALE: 1/8" = 1'-0" TYP.

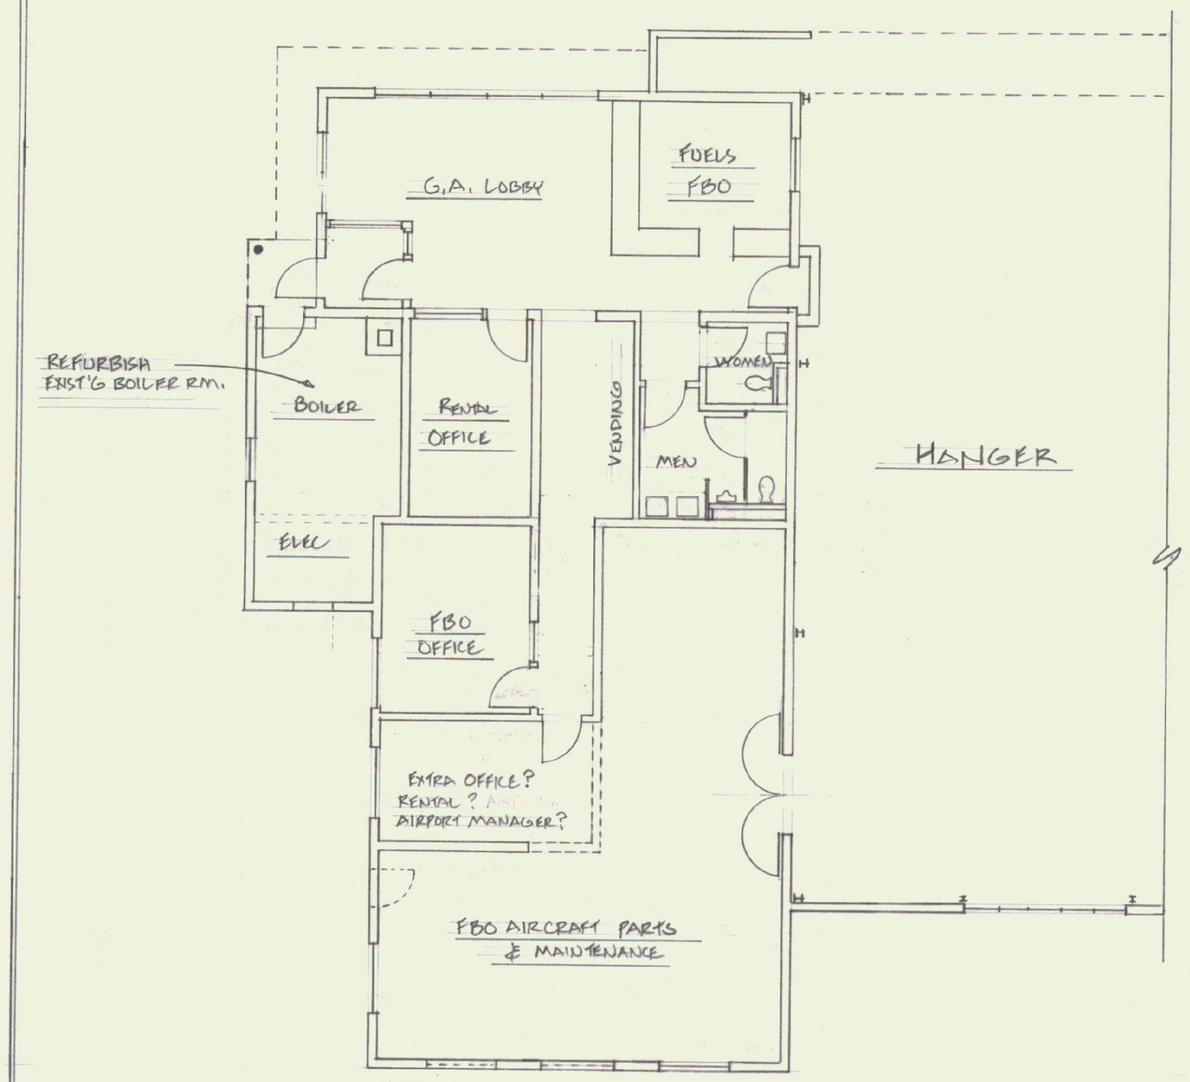

SCHEME "A"

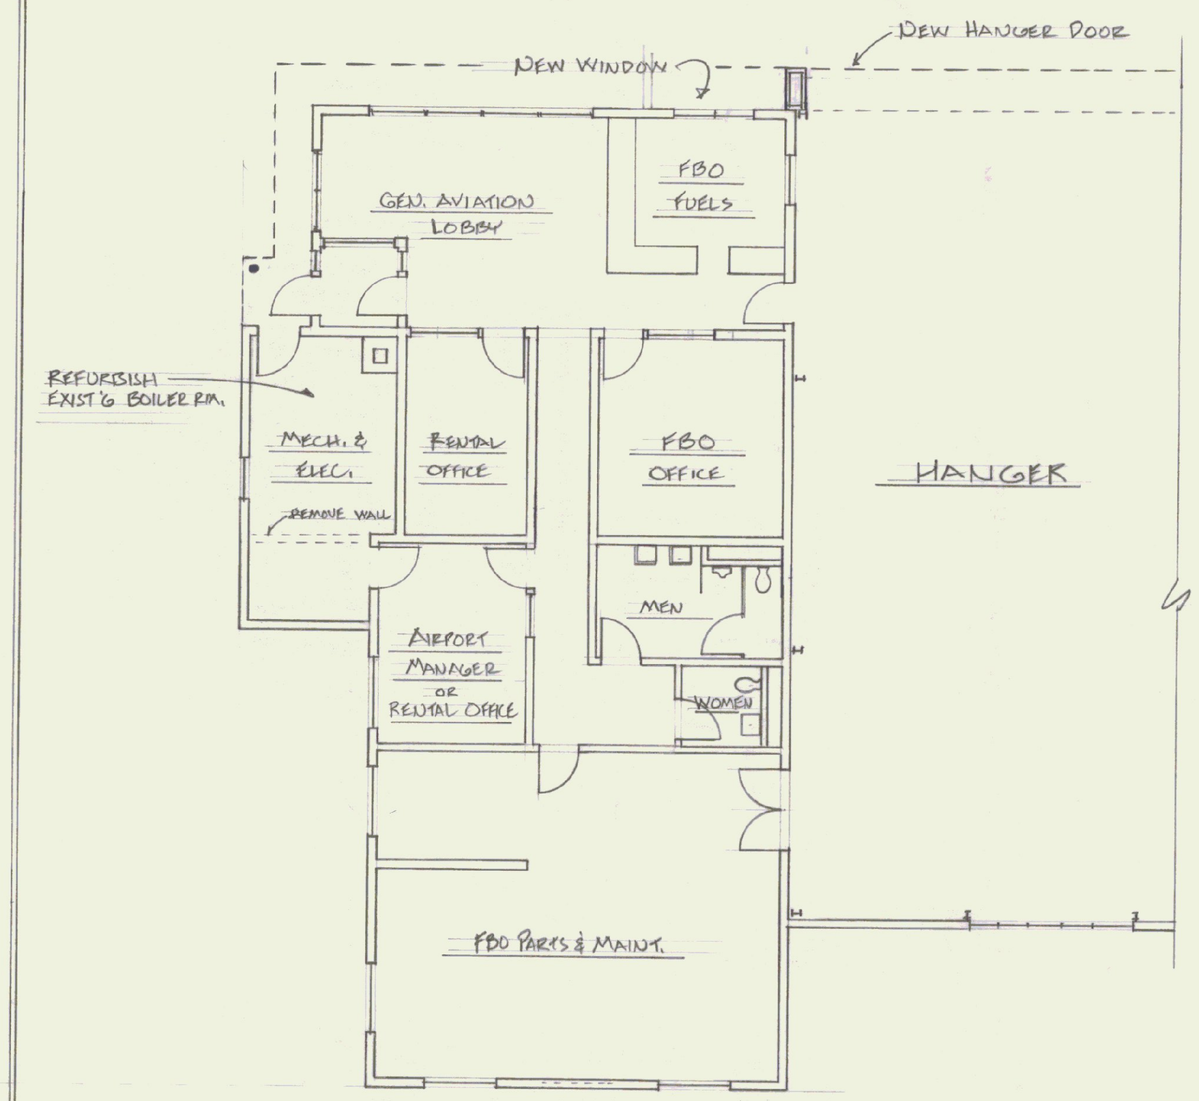

SCHEME "B"

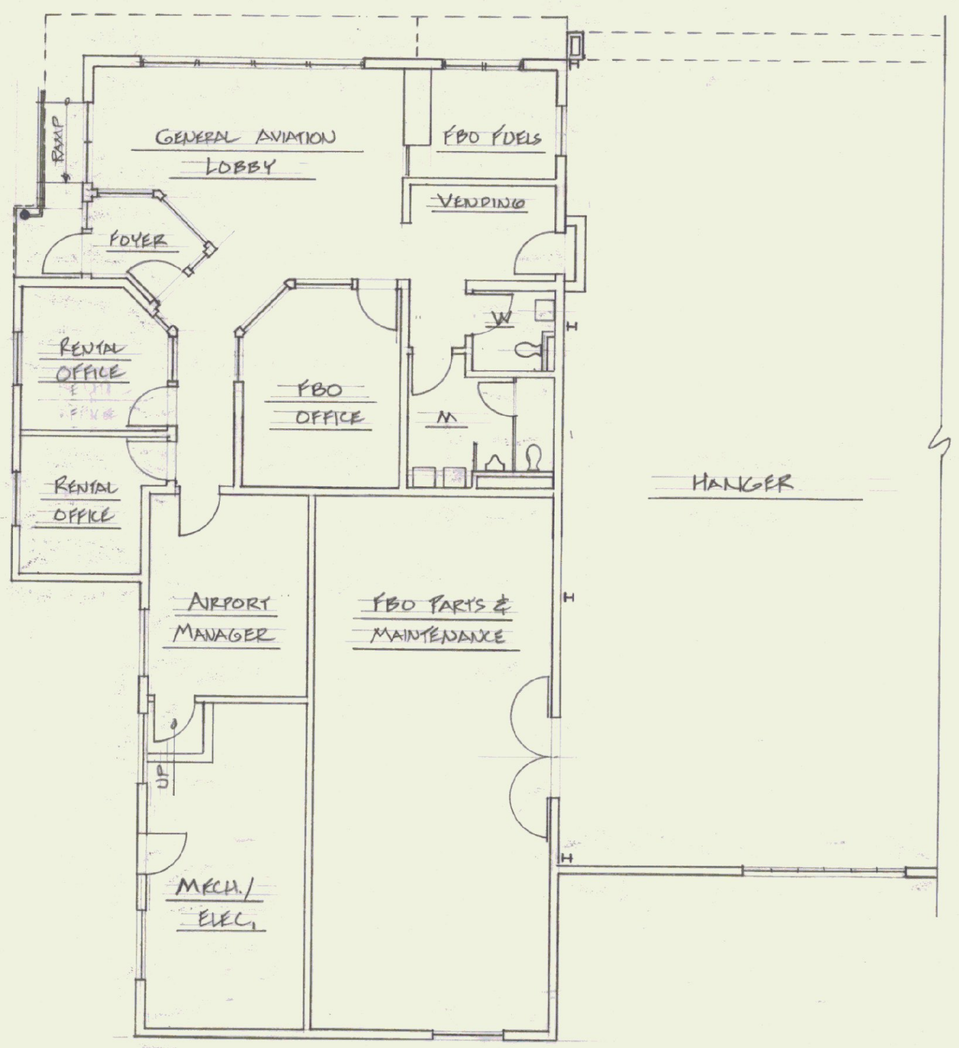

SCHEME "C"

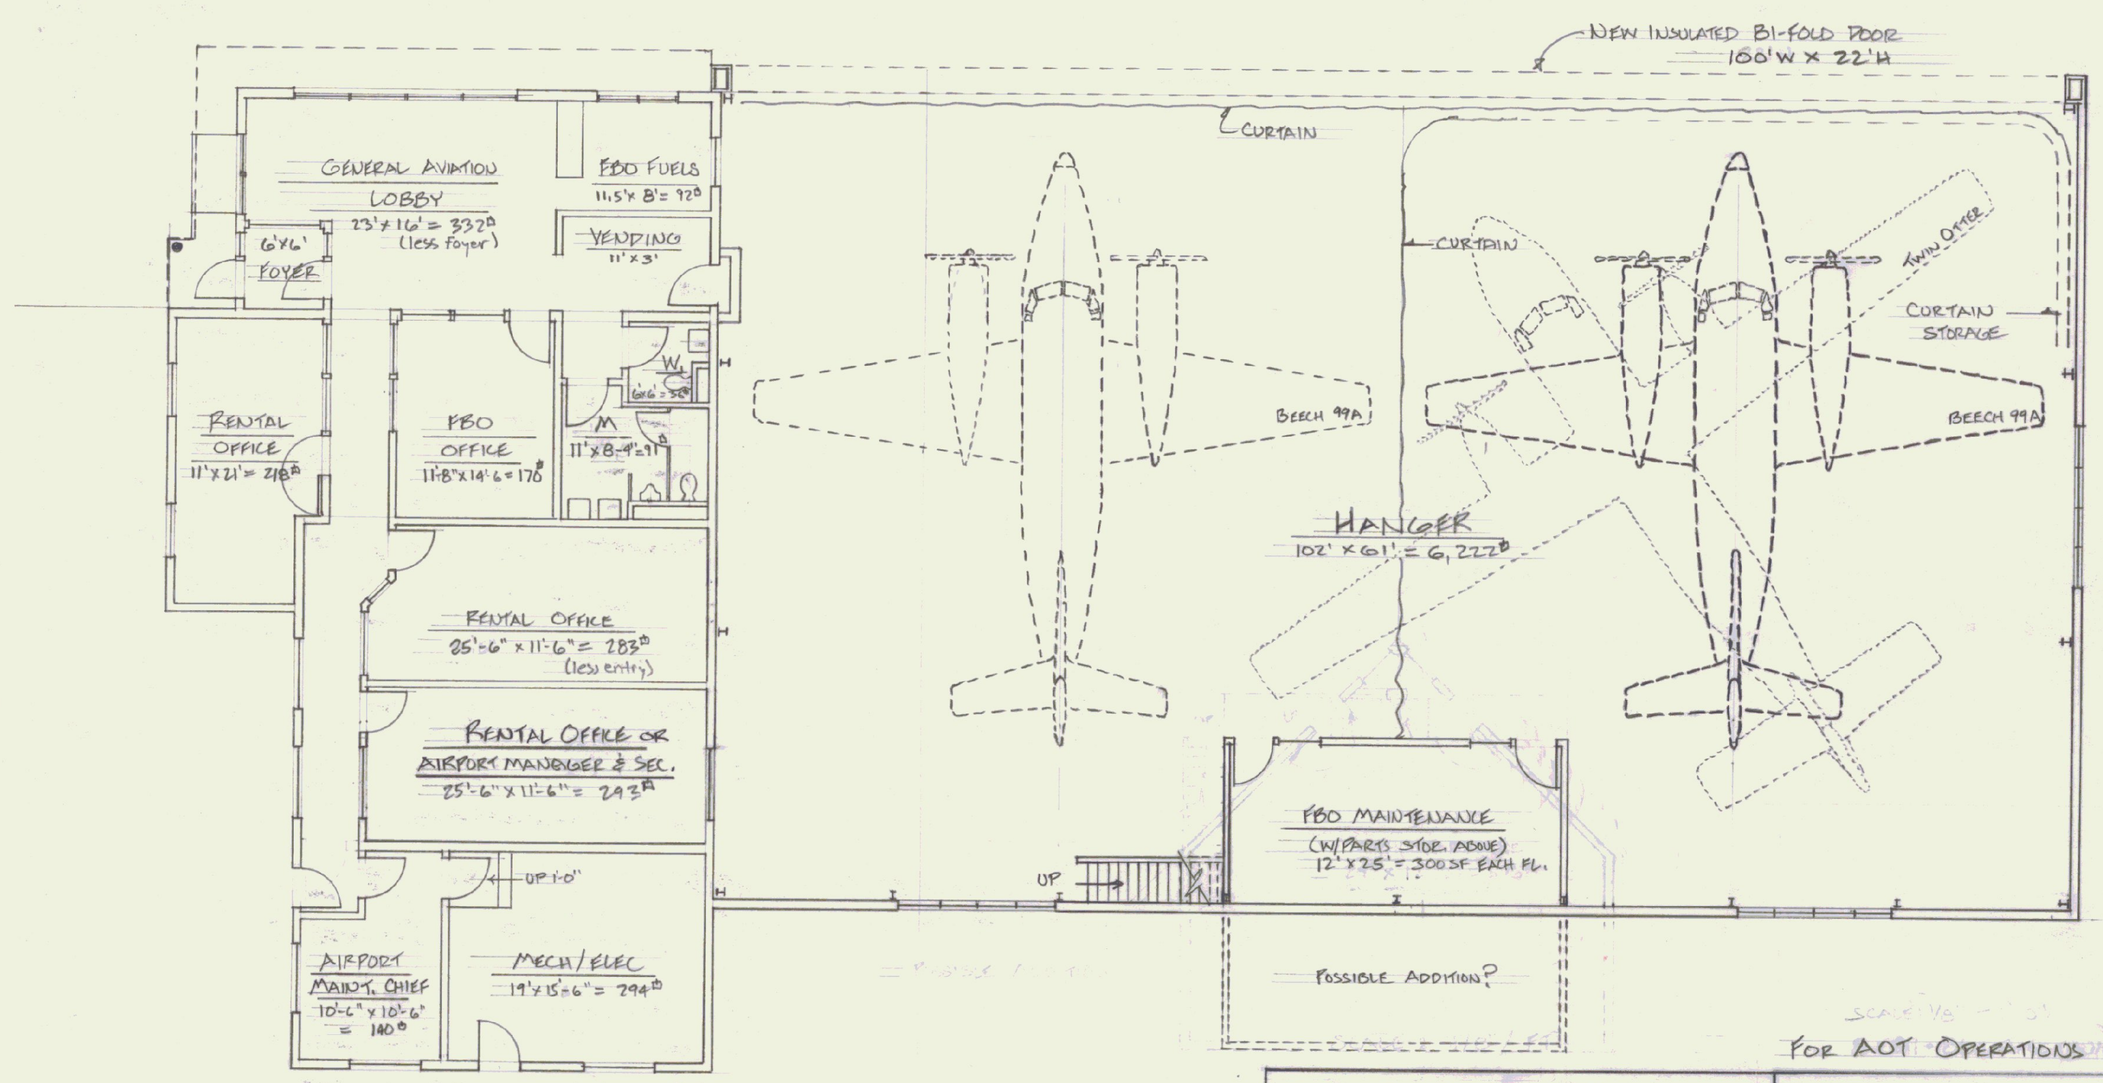

SCHEME "D"

PLANE STATS:

DO-28	SPAN	51'
	LENGTH	37.5'
	HT	12.8'
BEECH 99	SPAN	45.9'
	LENGTH	44.5'
	HT	14.4'
TWIN OTTER	SPAN	65'
	LENGTH	51.9'
	HT	19.6'

FOR AOT OPERATIONS 8/29/86 JOHN OSTRUM

IMPROVEMENTS & ALTERATIONS
OLD TERMINAL & HANGER BUILDING
RUTLAND STATE AIRPORT

STATE OF VERMONT
DEPARTMENT OF STATE BUILDINGS
AGENCY OF ADMINISTRATION
MONTPELIER, VERMONT