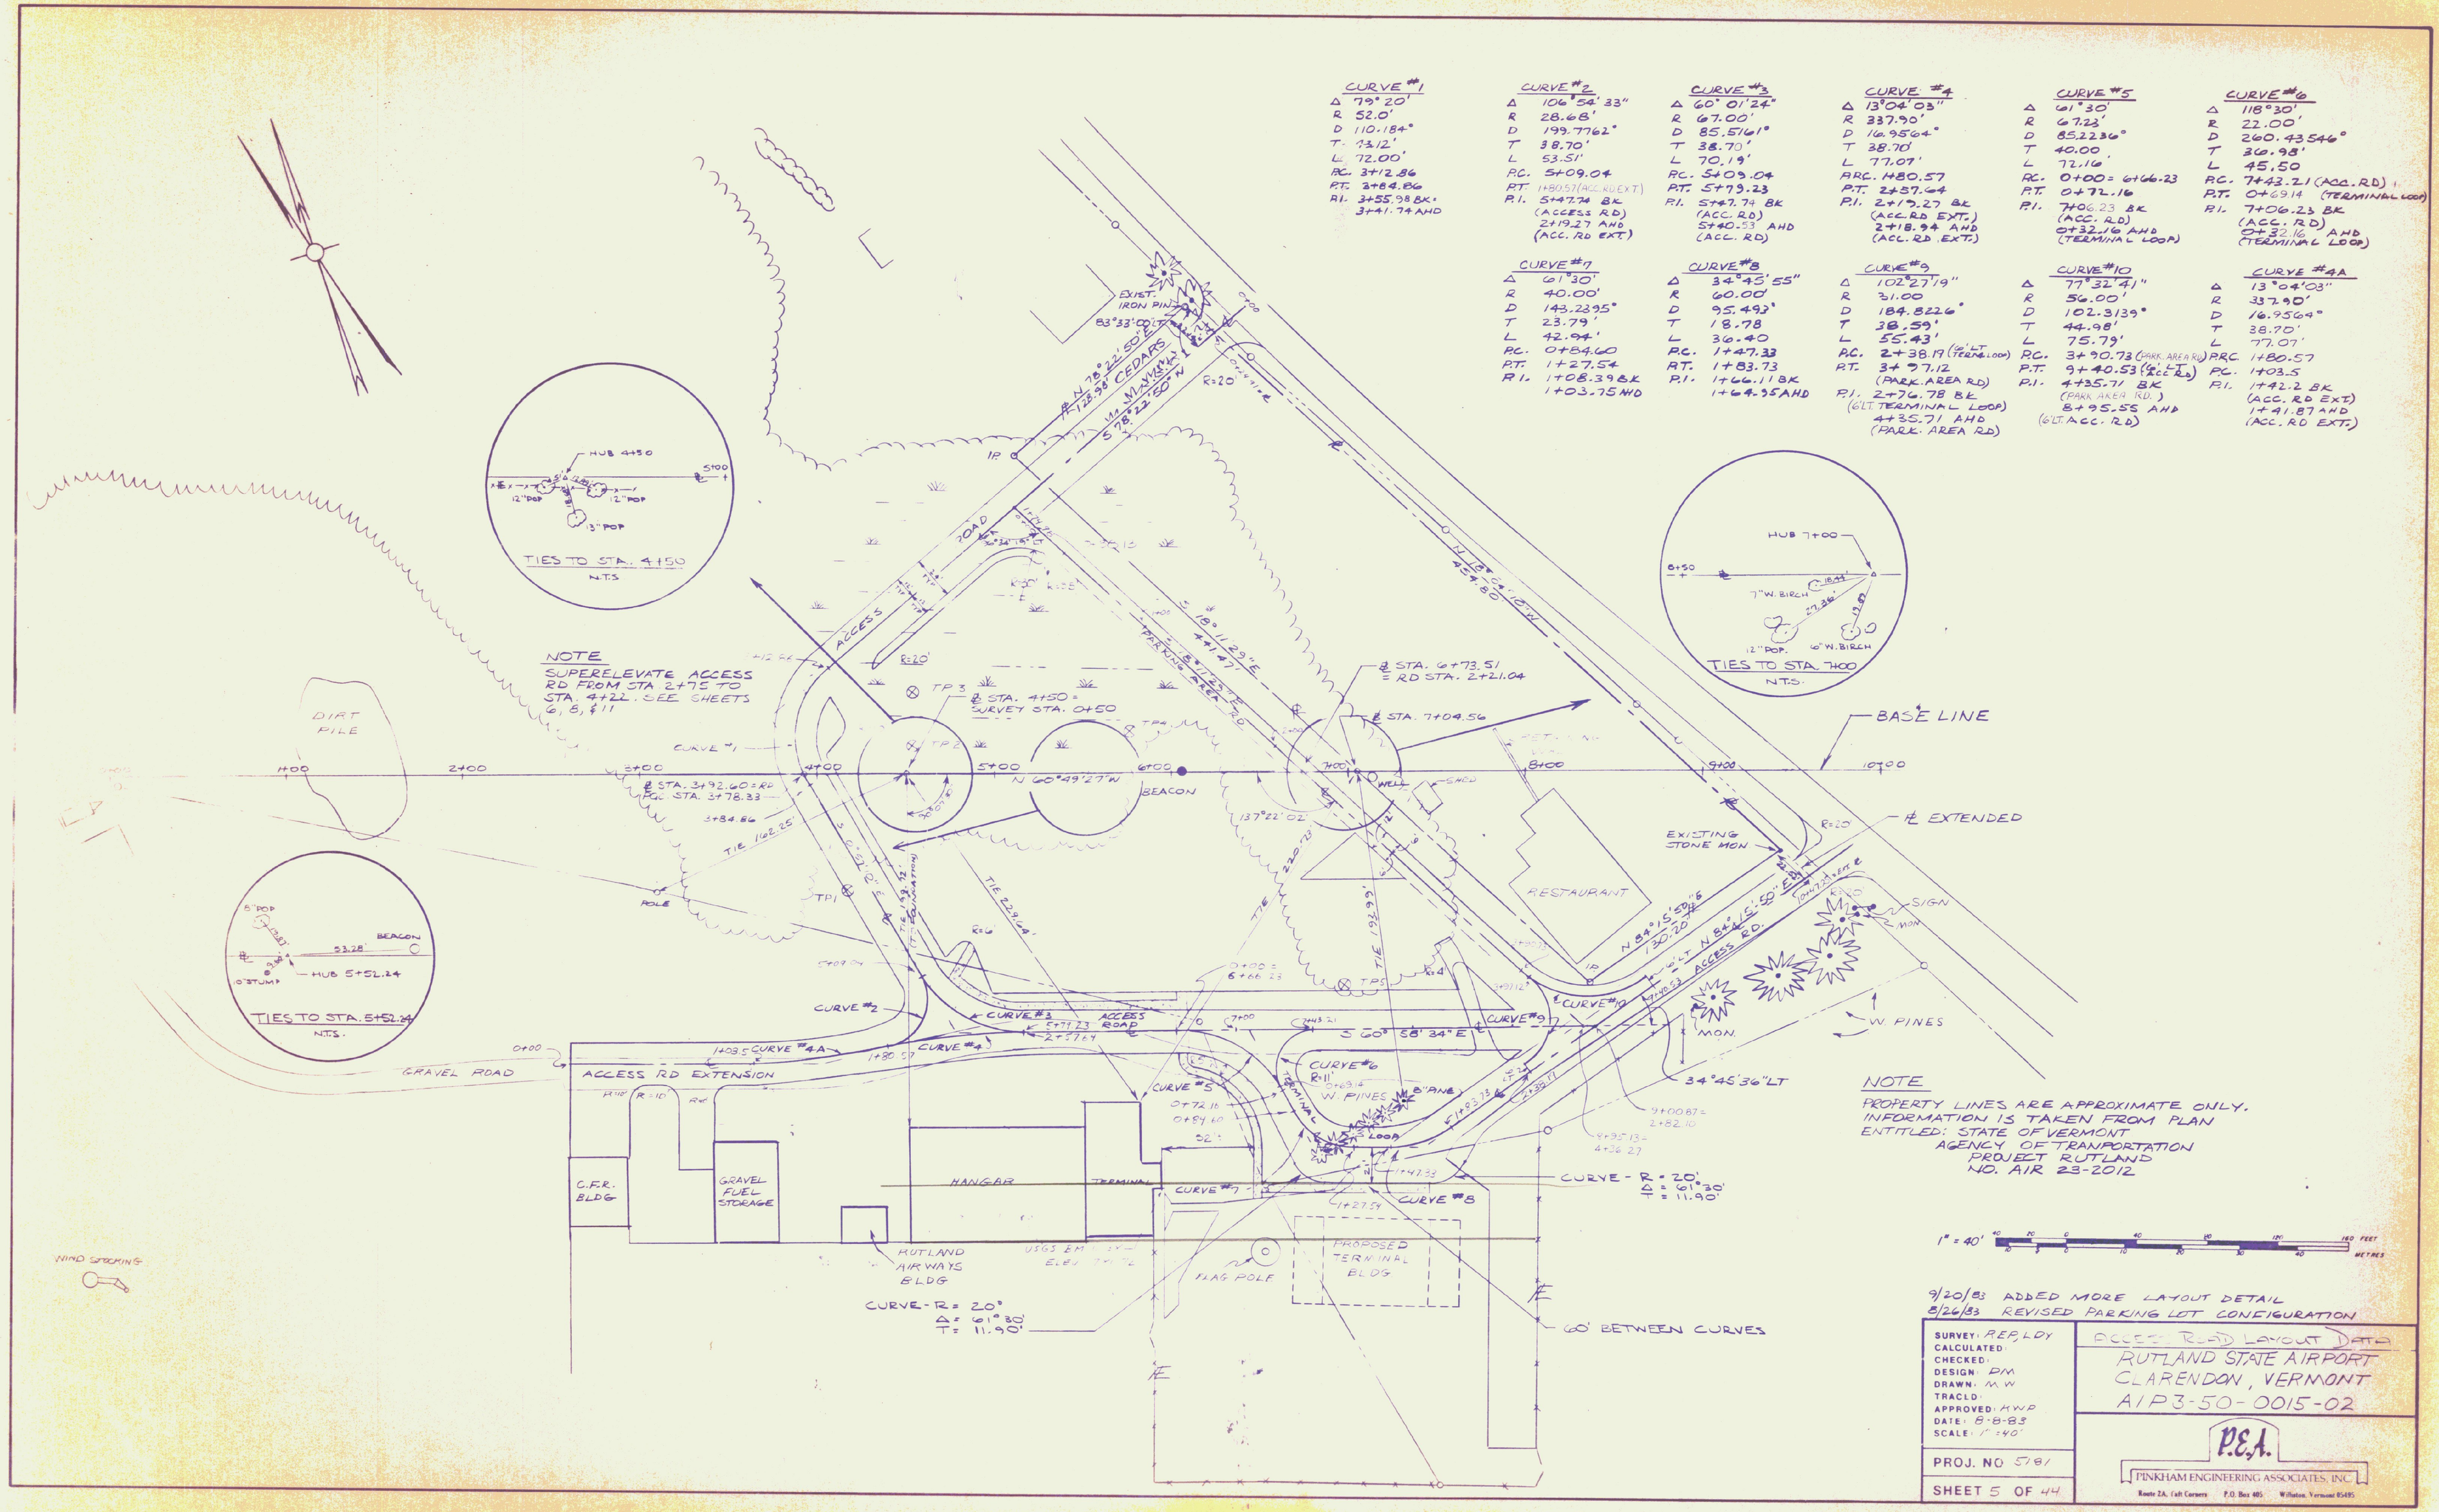

NOTE

PROPERTY LINES ARE APPROXIMATE ONLY. INFORMATION IS TAKEN FROM PLAN ENTITLED: STATE OF VERMONT AGENCY OF TRANPORTATION PROJECT RUTLAND NO. AIR 23-2012

9/20/83 ADDED MORE LAYOUT DETAIL
8/26/83 REVISED PARKING LOT CONFIGURATION

SURVEY: REP, LDY
CALCULATED:
CHECKED:
DESIGN: DM
DRAWN: MW
TRACLD:
APPROVED: KWP
DATE: 8-8-83
SCALE: 1" = 40'

PROJ. NO 5181

SHEET 5 OF 44

ACCESS ROAD LAYOUT DETAIL
RUTLAND STATE AIRPORT
CLARENDON, VERMONT
AIP 3-50-0015-02

P.E.A.
PINKHAM ENGINEERING ASSOCIATES, INC.
Route 2A, Taft Corners P.O. Box 485 Williston, Vermont 05495