


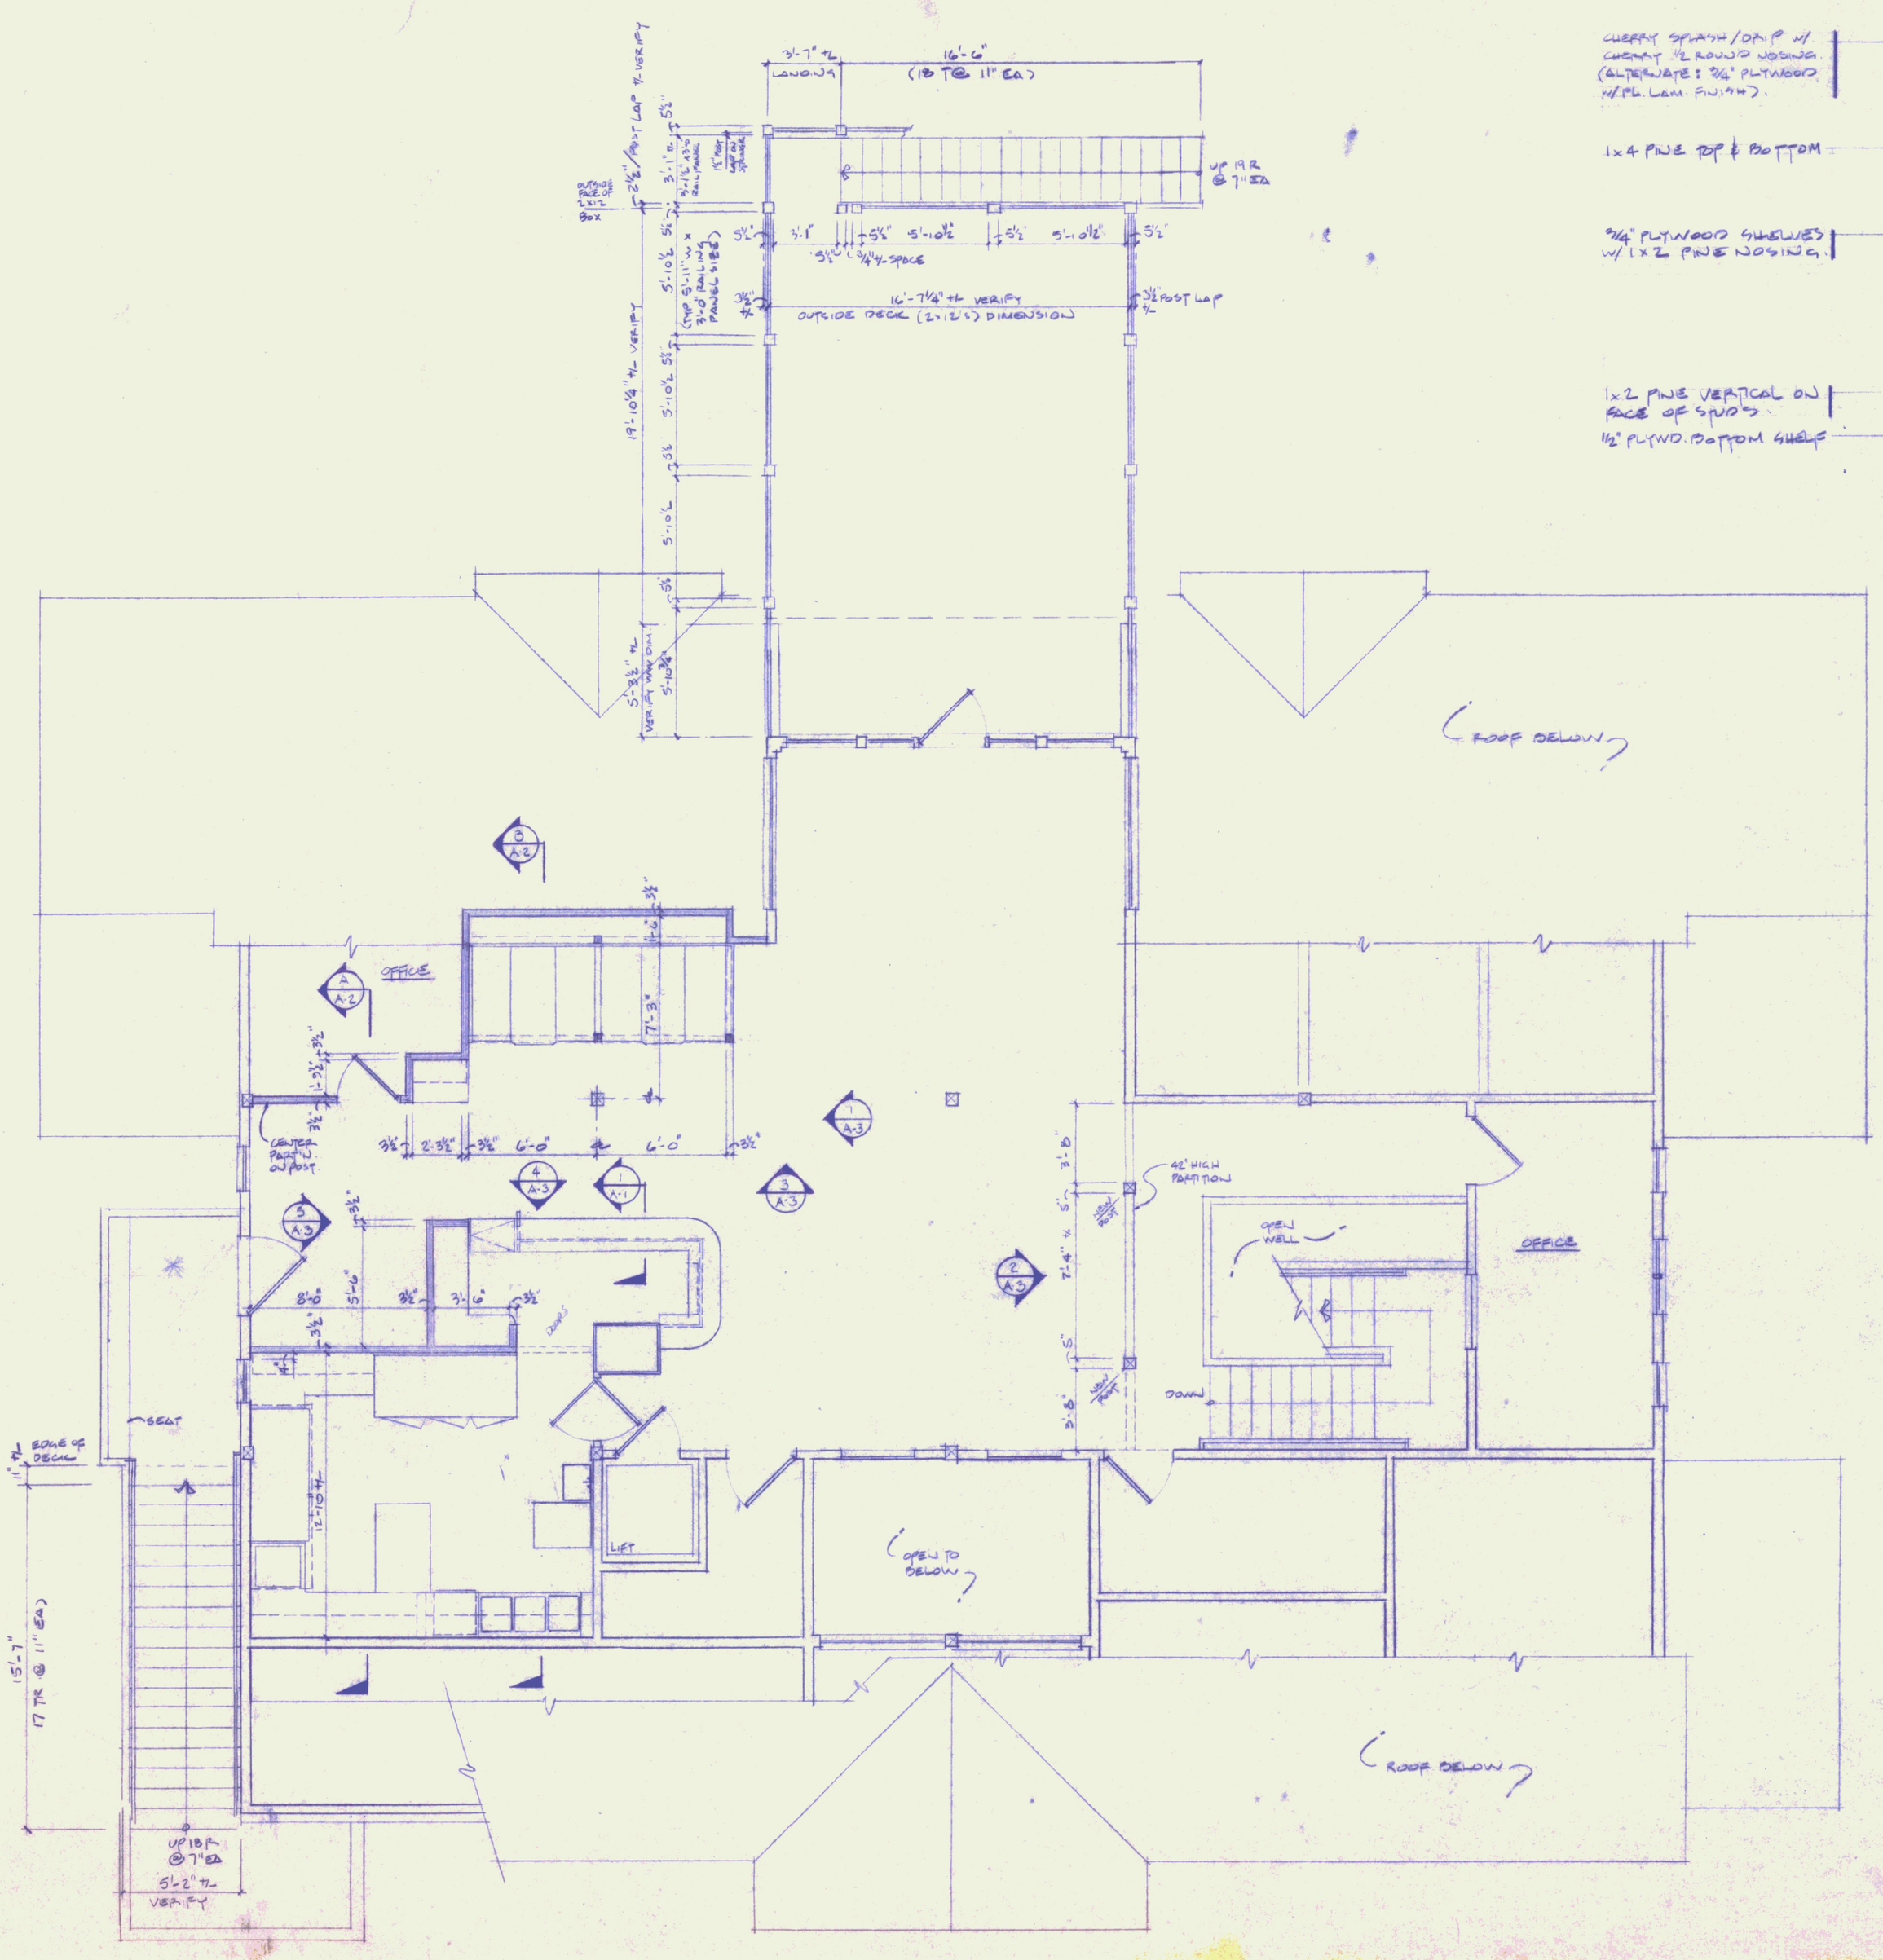


SUGGESTED BAR DETAIL 1
SCALE: 3"=1'-0"

SECOND FLOOR PLAN
SCALE: 1/4"=1'-0"

DOFF GRAY

| DATE | REVISIONS |
|---|---|
| 1-4-93 | ISSUED FOR PARTITION WORK. |
| 3-3-93 | ADDED BAR DETAIL #1 |

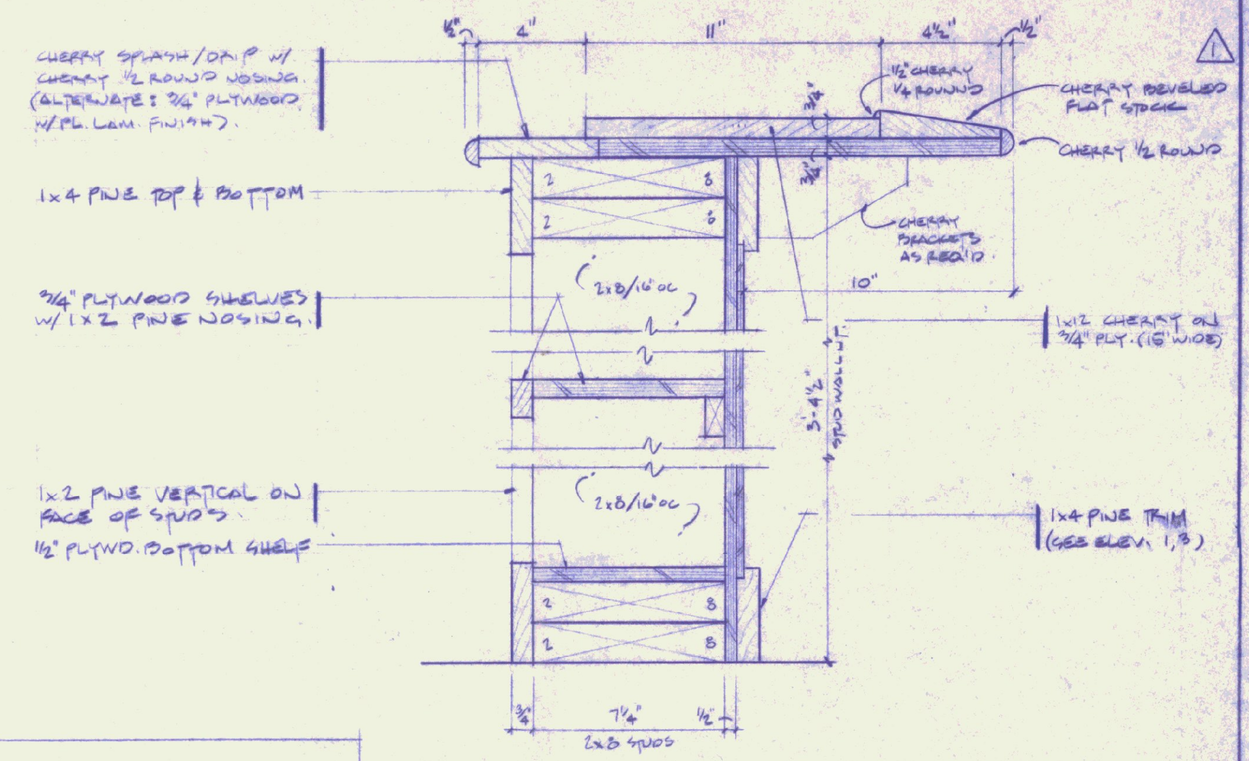
Mark R. McManus
ARCHITECT
Box 1204
Middletown Springs, VT 05757
(802)235-2518


PROPOSED ALTERATIONS TO PASSENGER TERMINAL BUILDING @ THE RUTLAND AIRPORT
FOR:
AMELIA'S CANTEEN
AIRPORT ROAD
CLARENDON, VERMONT

DRAWING NO
A-1
OF