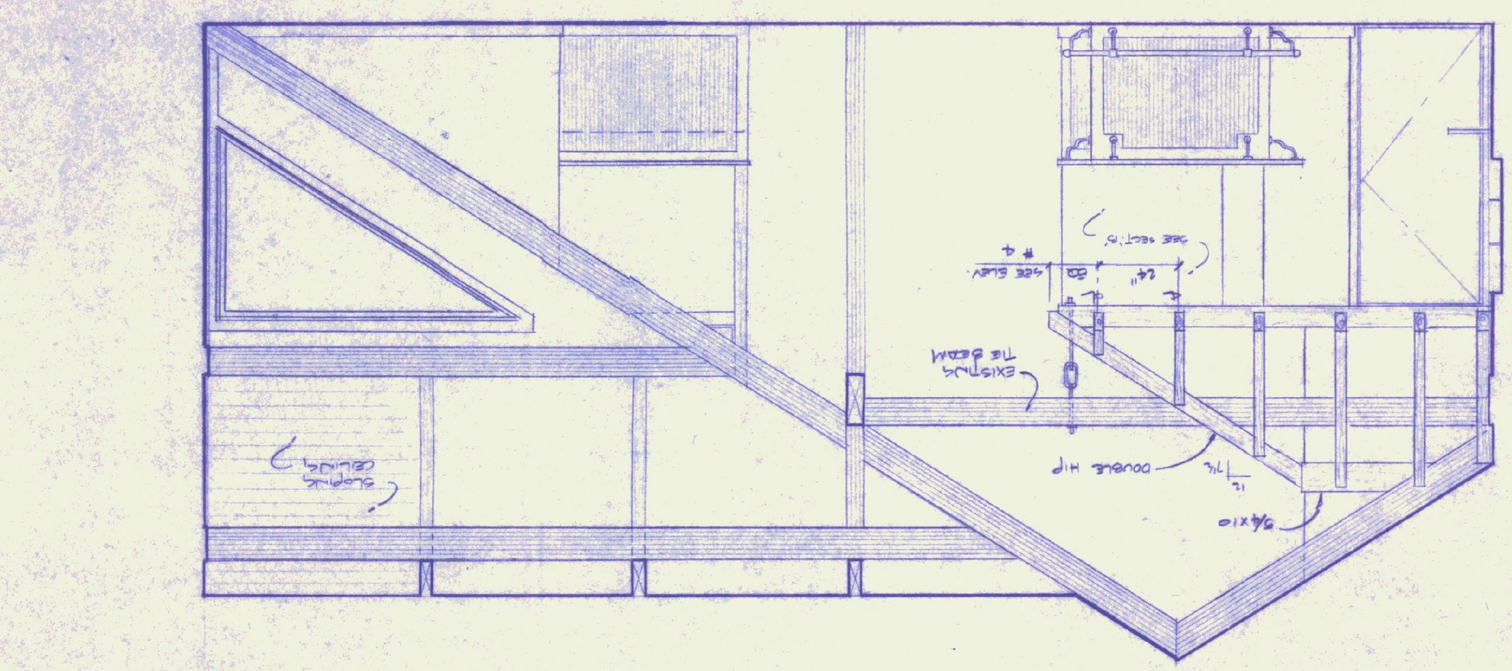

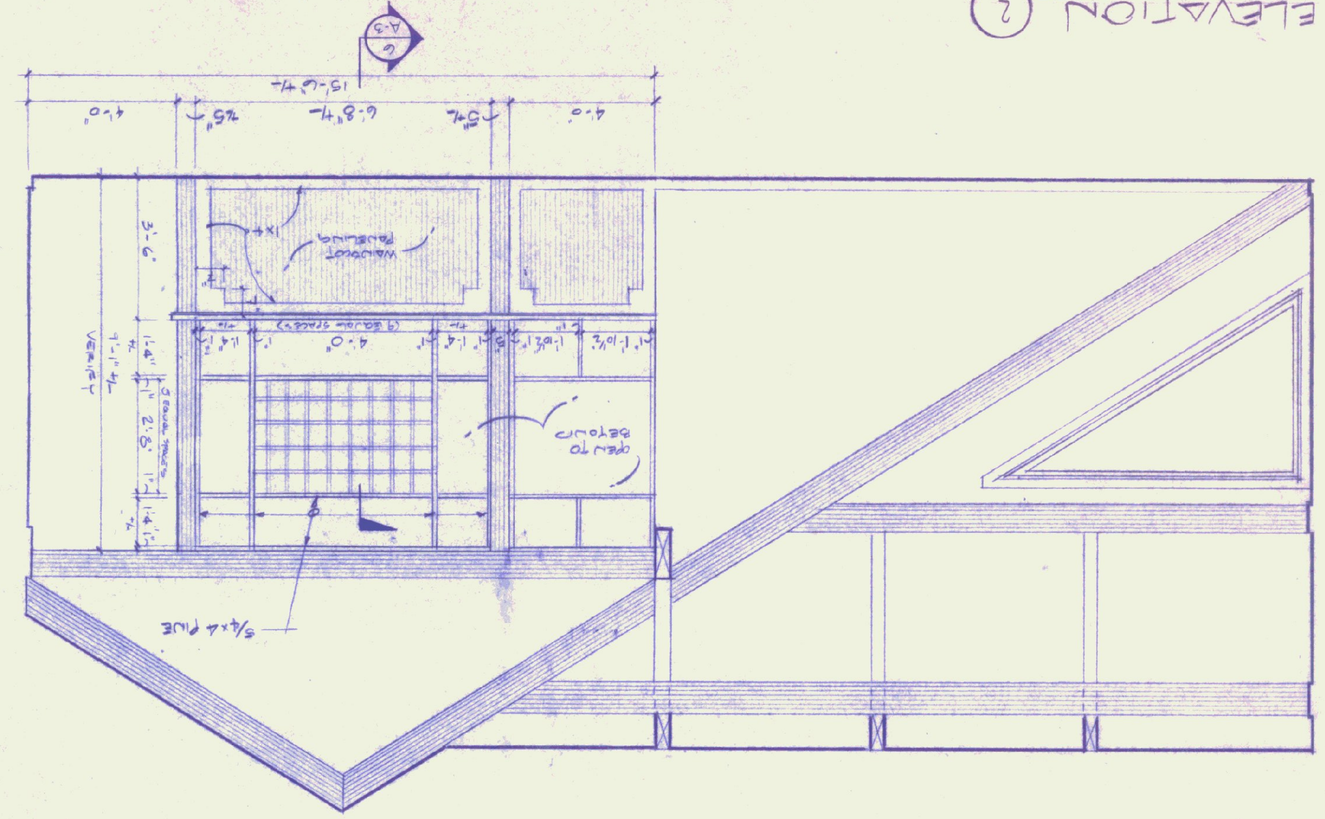

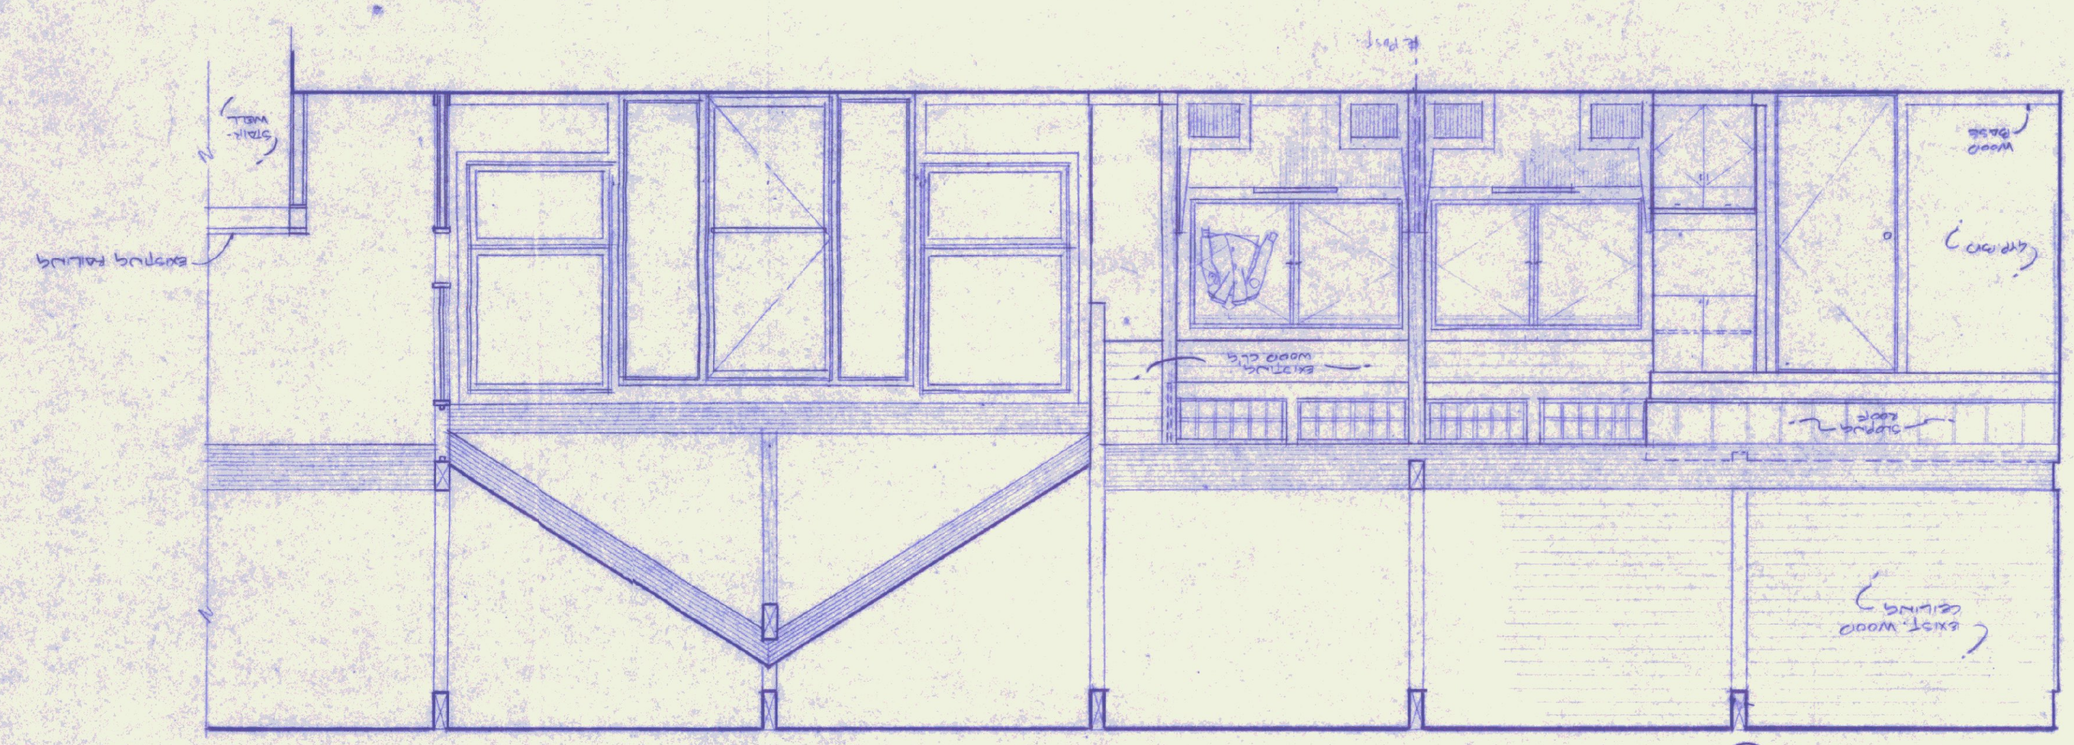

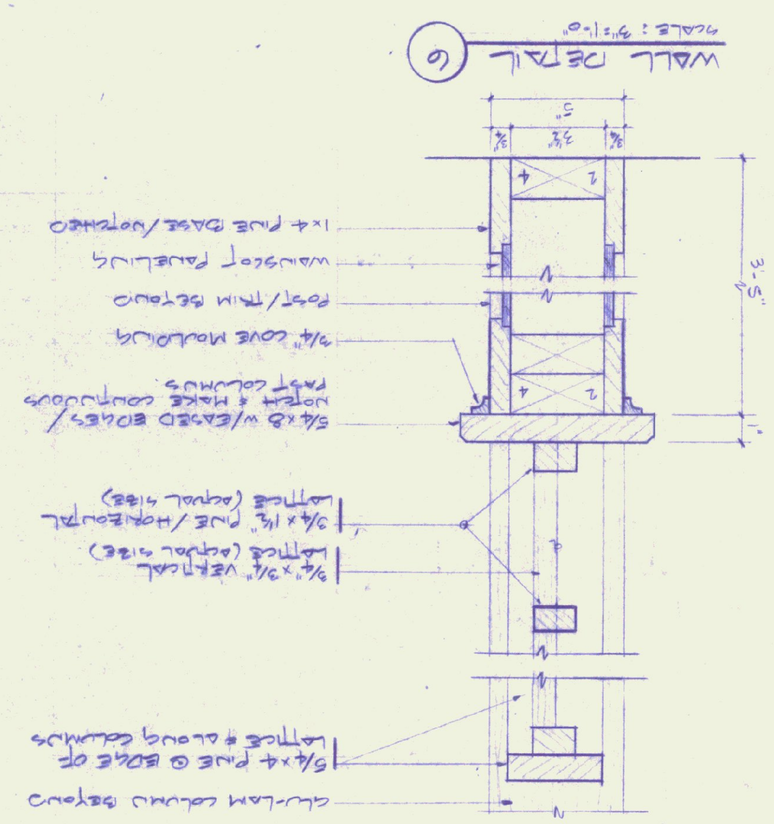

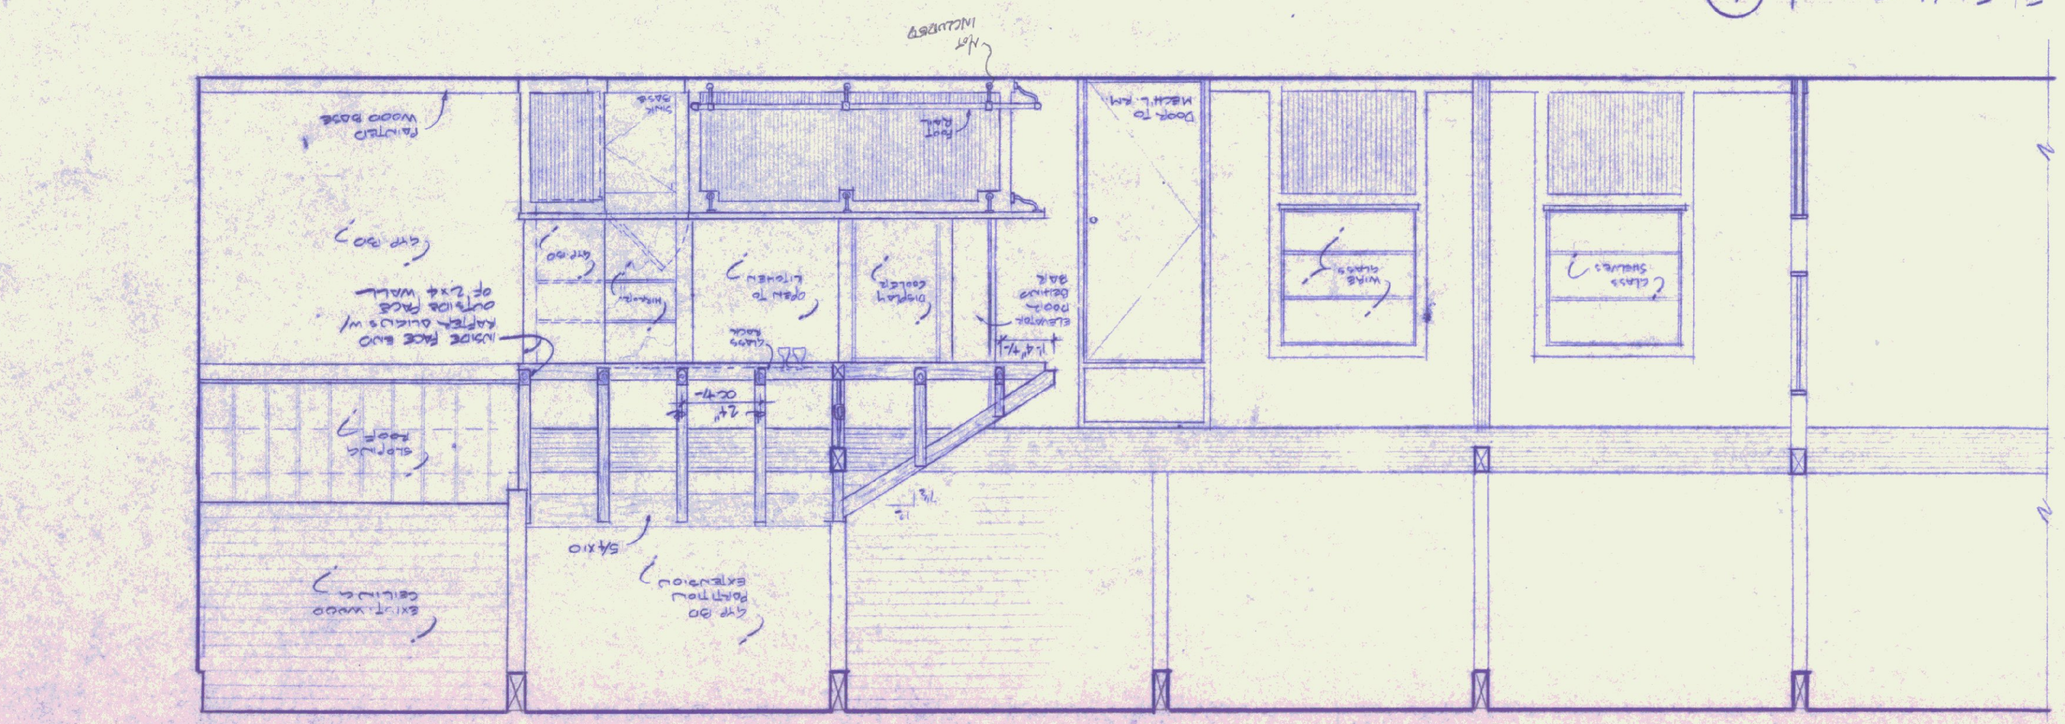

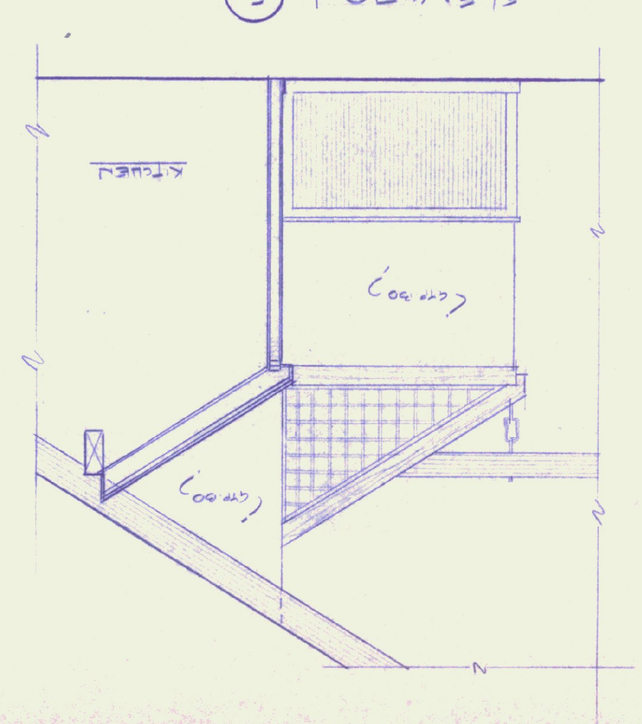

Mark R. McManus

ARCHITECT

Box 1204
Middletown Springs, VT 05757
(802)235-2518

DATE/REVISIONS

DRAWING NO.

A-3

OF