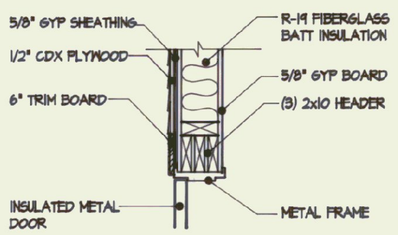

HEADER DETAIL
1/A3 3/4" = 1'-0"

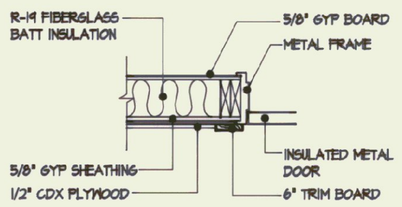

JAMB DETAIL
2/A3 3/4" = 1'-0"

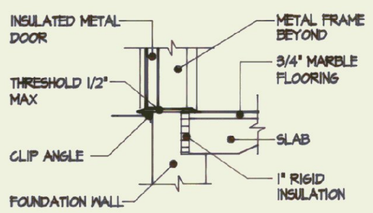

SILL DETAIL
3/A3 3/4" = 1'-0"

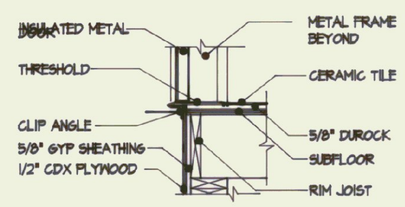

SILL DETAIL
4/A3 3/4" = 1'-0"

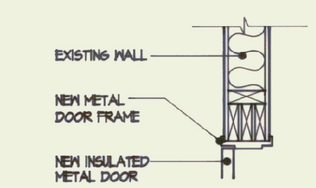

HEADER DETAIL
5/A3 3/4" = 1'-0"

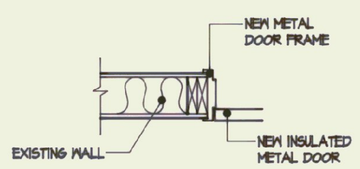

JAMB DETAIL
6/A3 3/4" = 1'-0"

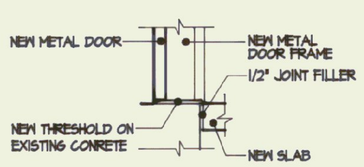

SILL DETAIL
7/A3 3/4" = 1'-0"

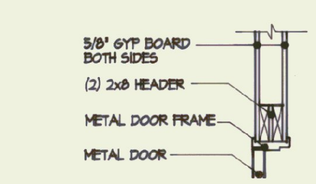

HEADER DETAIL
8/A3 3/4" = 1'-0"

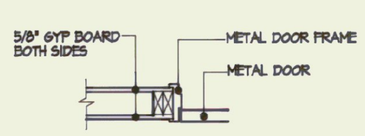

JAMB DETAIL
9/A3 3/4" = 1'-0"

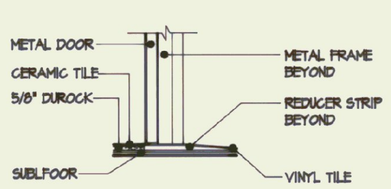

SILL DETAIL
10/A3 3/4" = 1'-0"

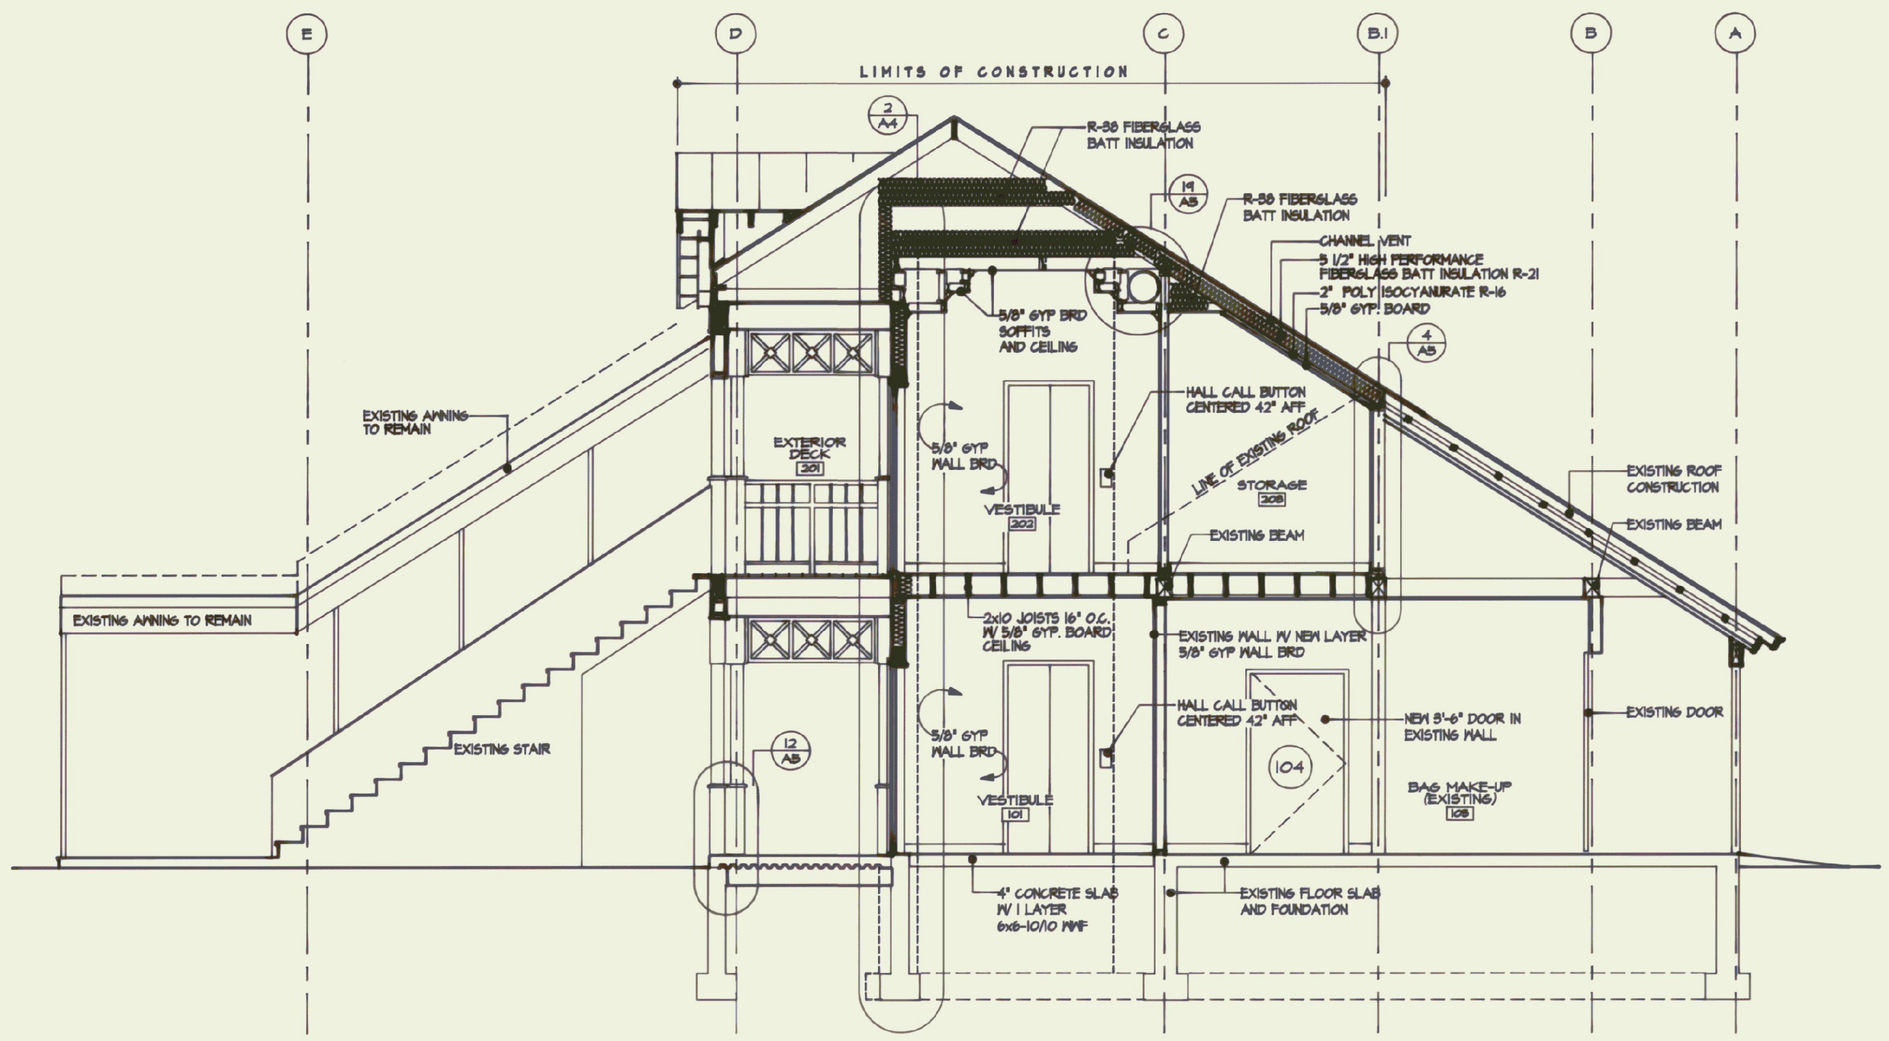

BUILDING SECTION
A/A3 1/4" = 1'-0"

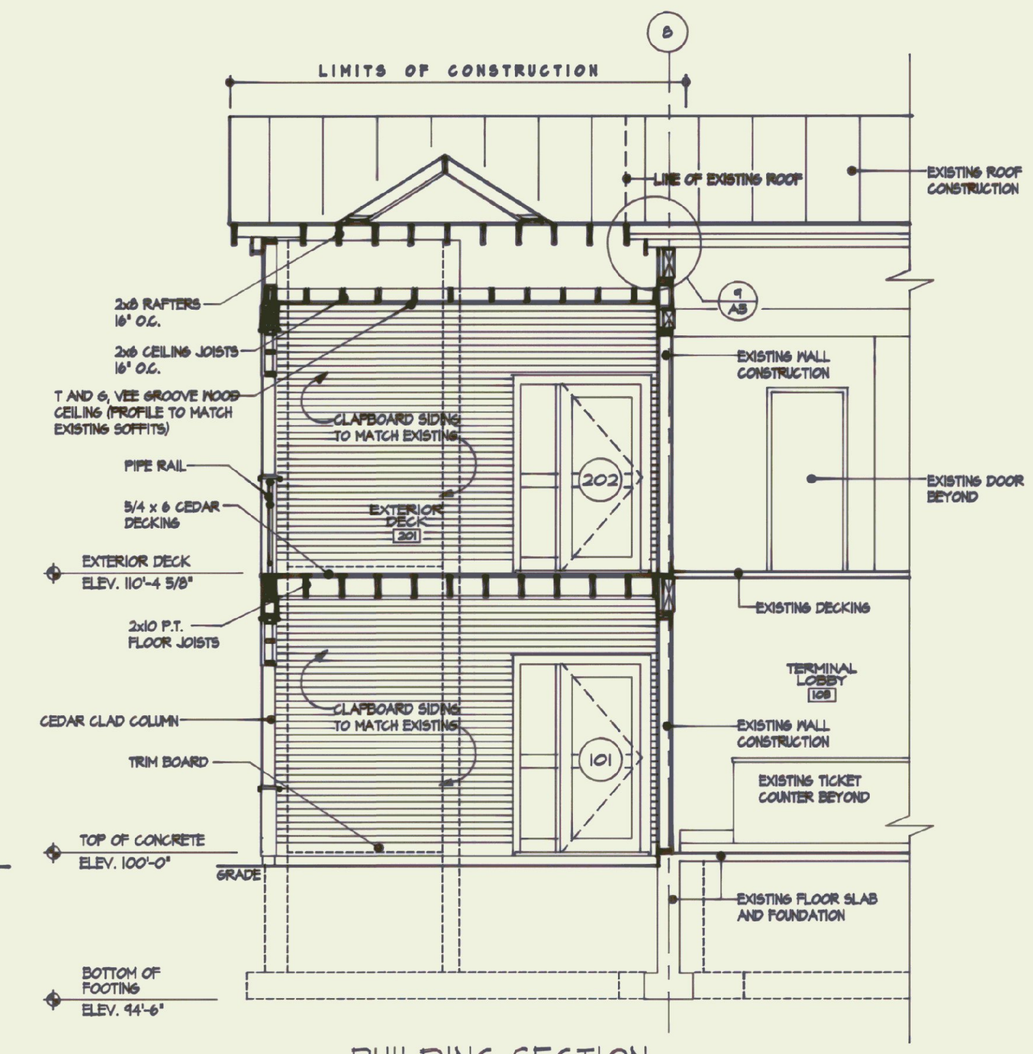

BUILDING SECTION
B/A3 1/4" = 1'-0"

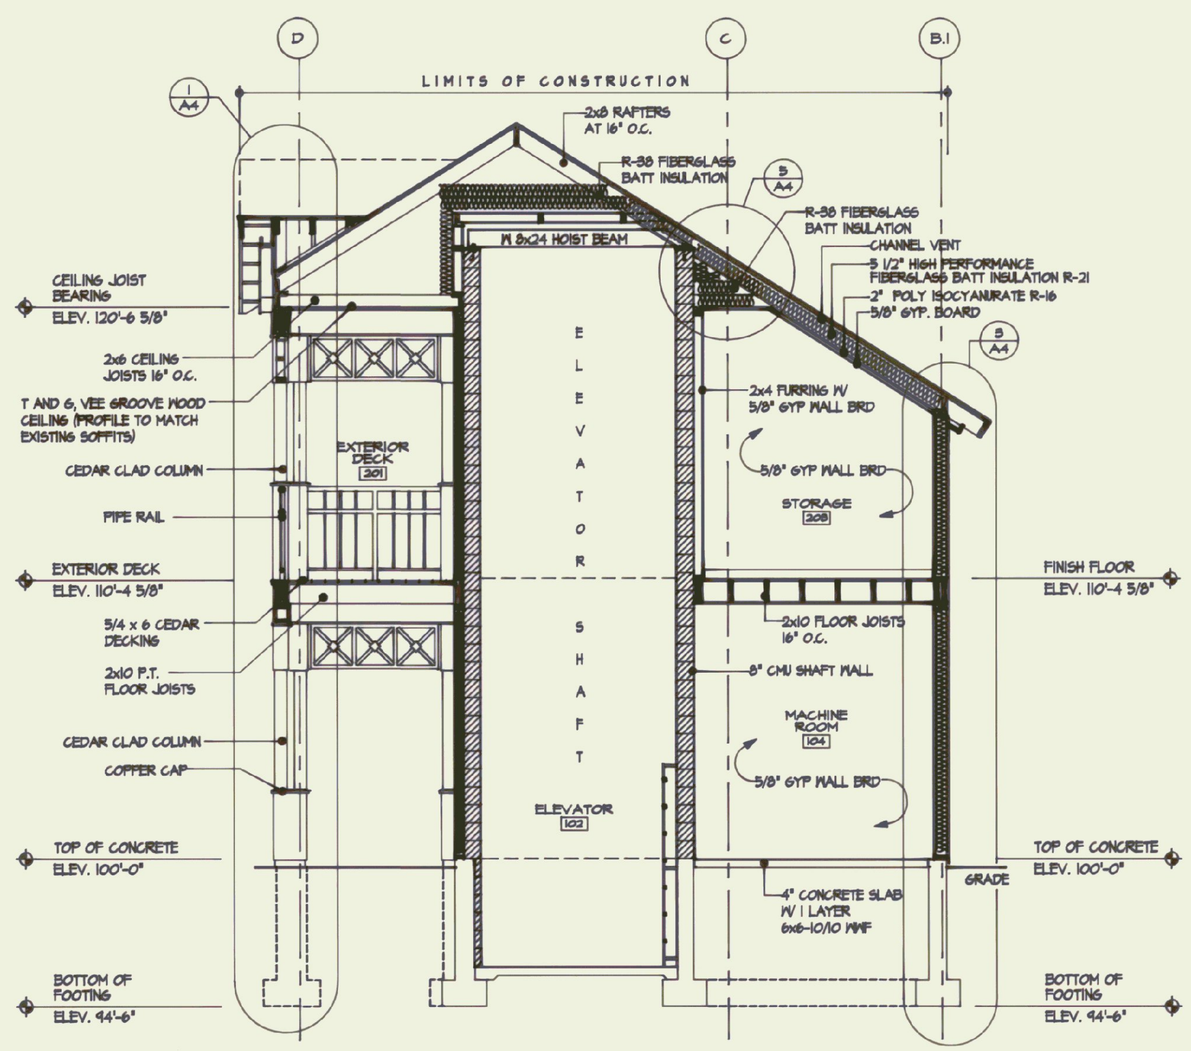

BUILDING SECTION
C/A3 1/4" = 1'-0"

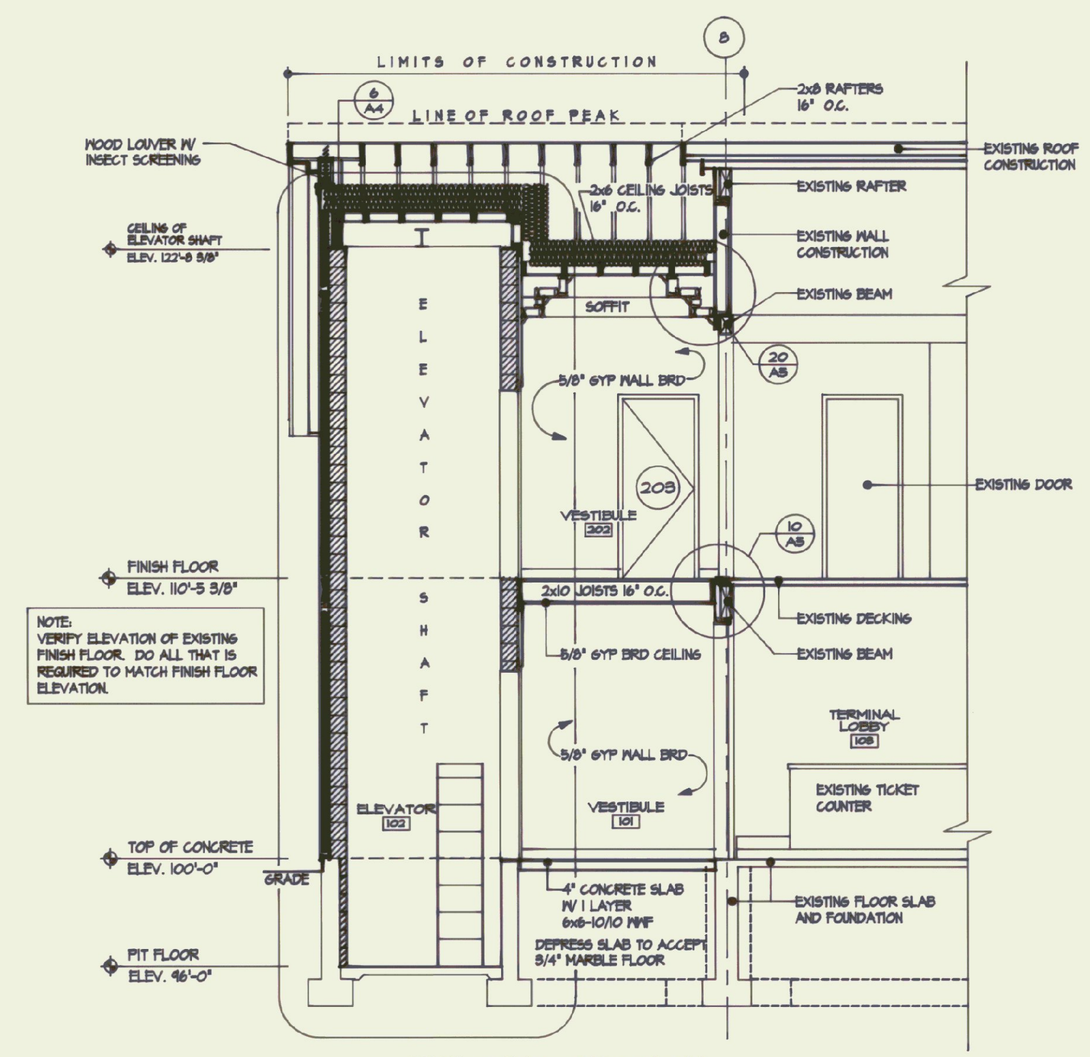

BUILDING SECTION
D/A3 1/4" = 1'-0"

PROJECT DATE: SEPTEMBER 1998

NO.	REVISIONS	DATE
1	CONCEPTUAL REVIEW	4/27/98
2	SUBMITTED FOR REVIEW	12/8/98
3	RELEASED FOR REVIEW	3/10/99
4	RELEASED FOR BIDS	4/23/99

REGISTERED ARCHITECT GARY P. BROWNING No. 1298 STATE OF VERMONT

RUTLAND STATE AIRPORT
STATE OF VERMONT
DEPARTMENT OF STATE BUILDINGS
2 GOVERNER AIKEN AVENUE
MONTPELIER, VERMONT 05602

MV ENGINEERING
CONSULTING ENGINEERS
PO BOX 1464
KEENE, NEW HAMPSHIRE 03431
PHONE: 603-352-7007 FAX: 603-352-7005

BROWNING ASSOCIATES
PLANNING AND ARCHITECTURE
54 1/2 CENTER STREET
RUTLAND, VERMONT 05701
PHONE: 802-775-8265 FAX: 802-775-8265

DESIGNED BY: GPB
DRAWN BY: SER/GPB
CHECKED BY: TJC

BLDG SECTIONS
SHEET TITLE

SHEET NUMBER
A3

JOB NO. 98.021.01