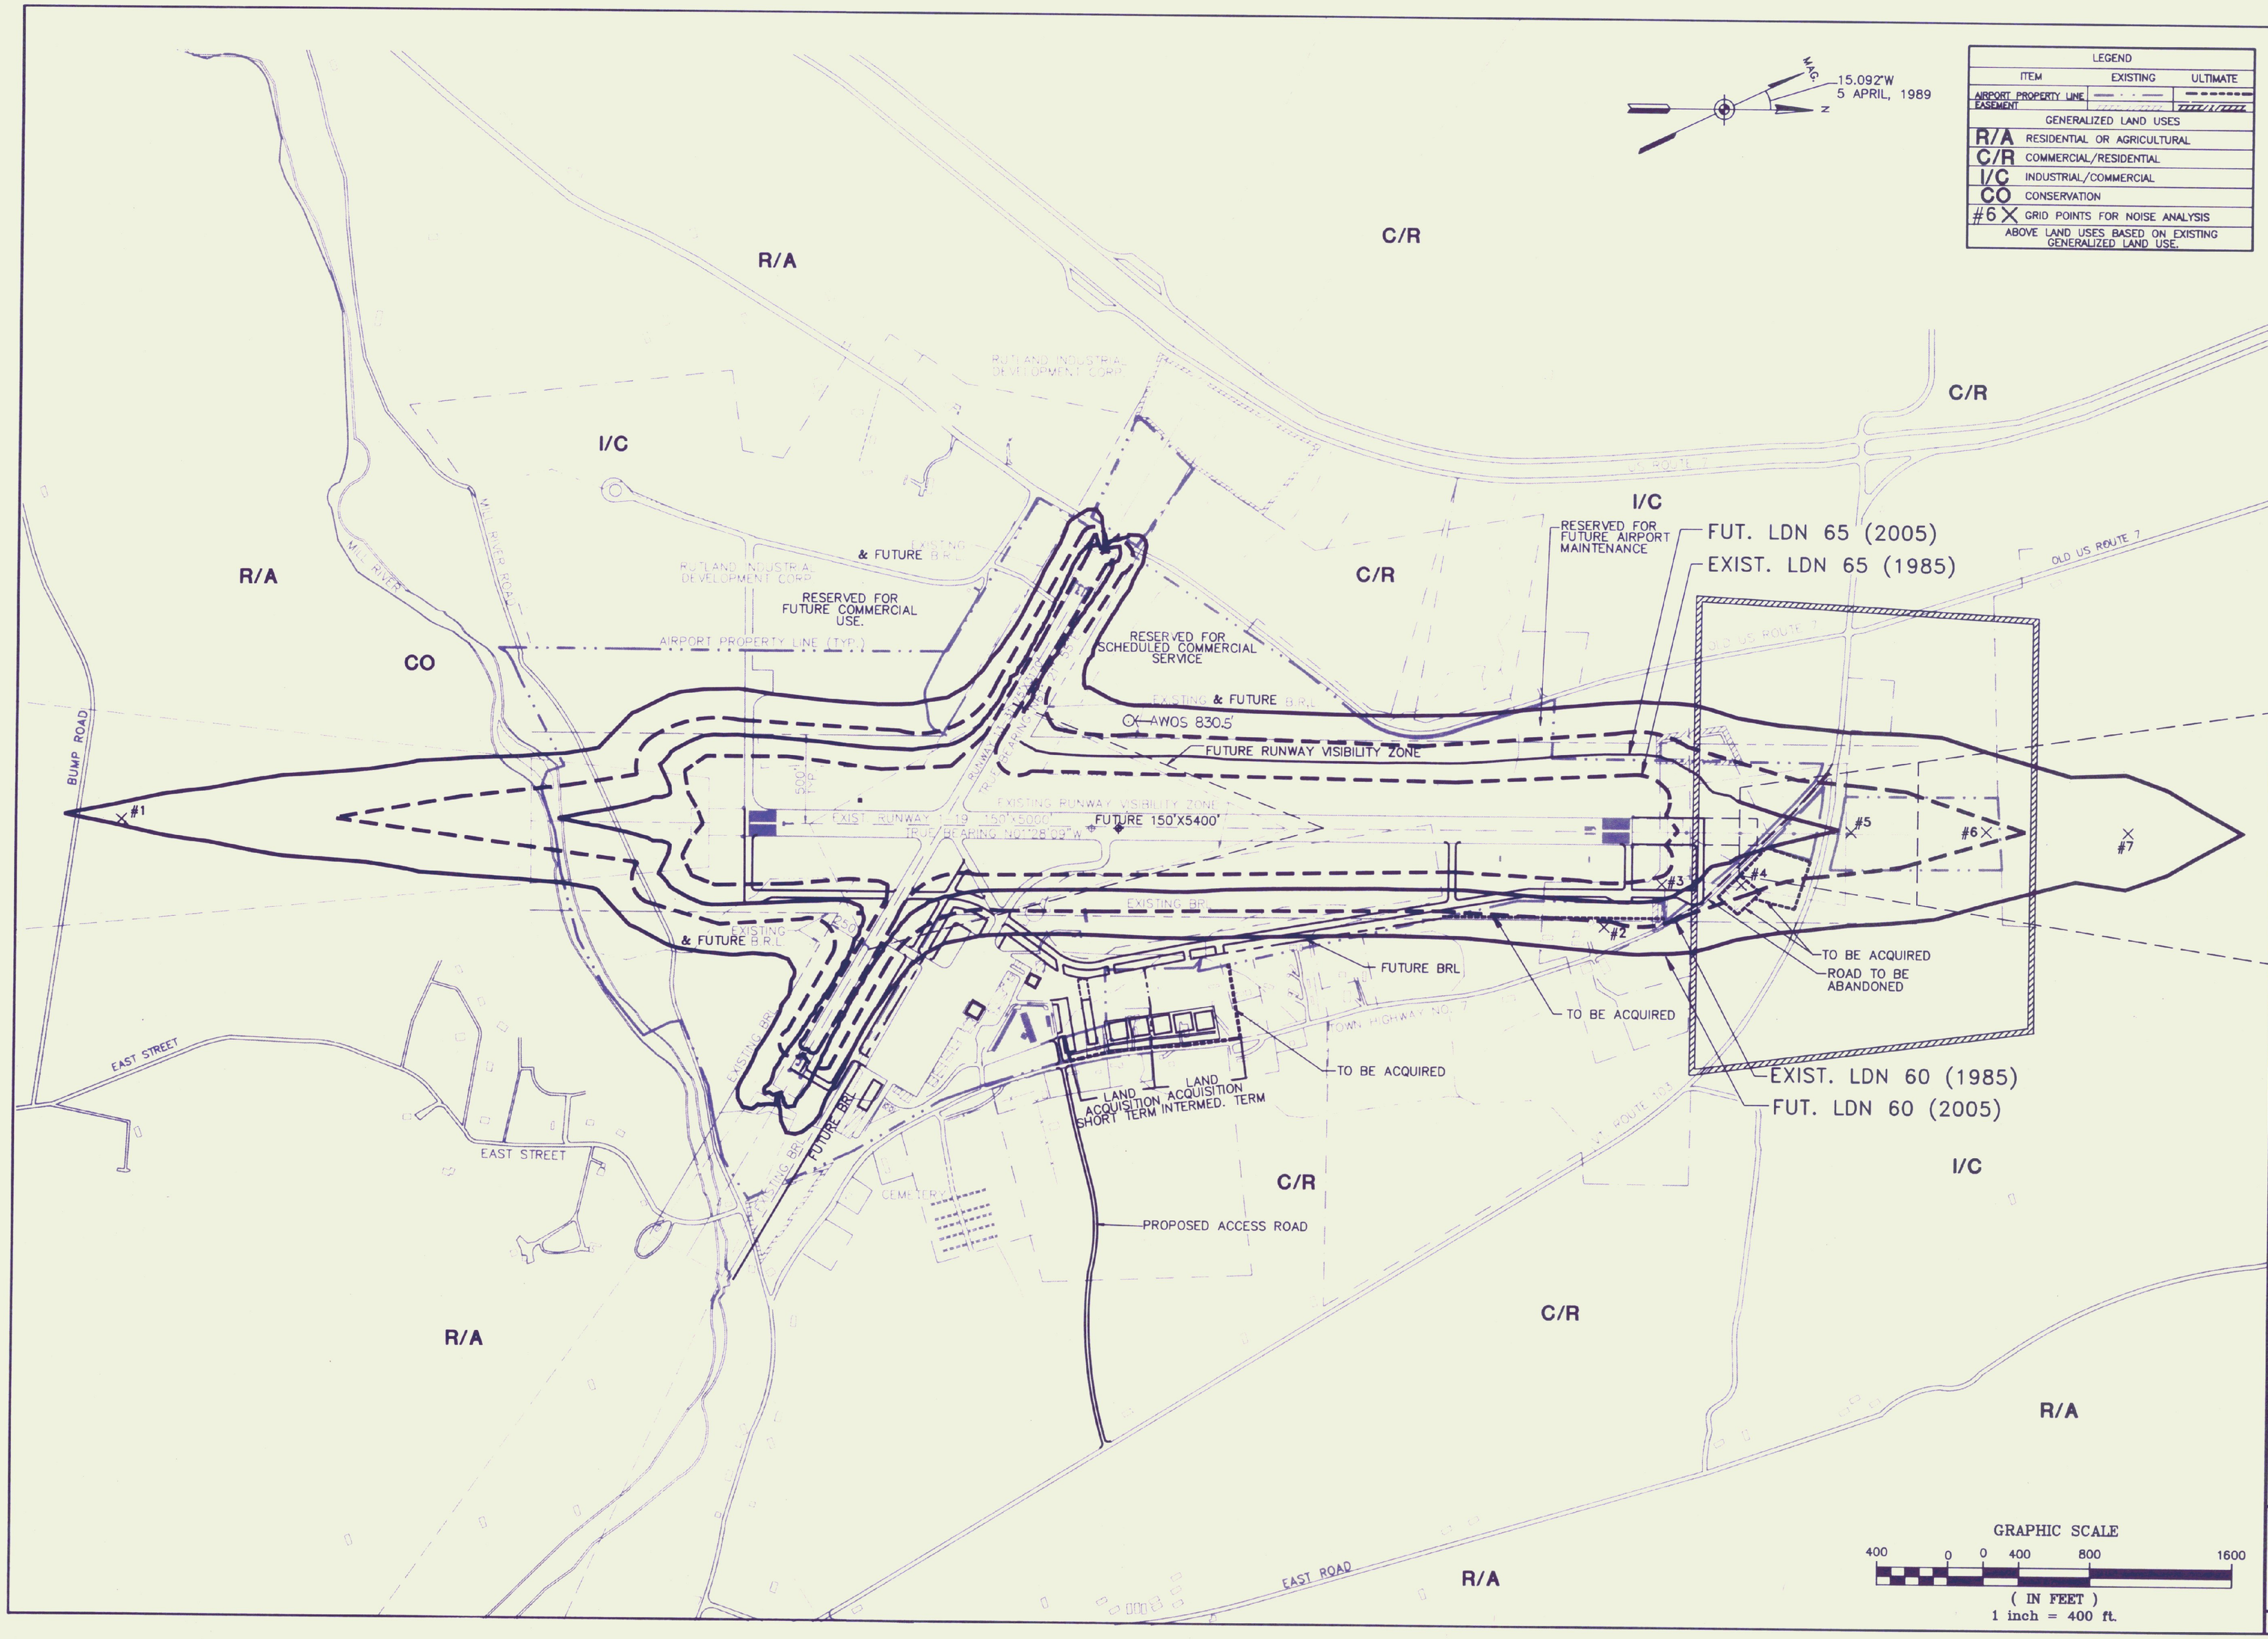

ENGINEER/ARCHITECT

REV.	DESCRIPTION	DR.	CHKD.	APPR.	DATE

PROJECT NO. 41102

LANDUSE

DO NOT SCALE DRAWING

Hoyle, Tanner & Associates, Inc.
engineers architects planners Companies surveyors
Five Commerce Park North, Bedford, New Hampshire 03102

SCALE: 1"=400' | DATE: MAY, 1989 | DES. BY RJD | DR. BY HW | CHKD. BY RJD

RUTLAND STATE AIRPORT
CLARENDON, VERMONT

AIRPORT MASTER PLAN UPDATE

LAND USE PLAN

DRAWING NO. 7

SHEET 7 OF 7