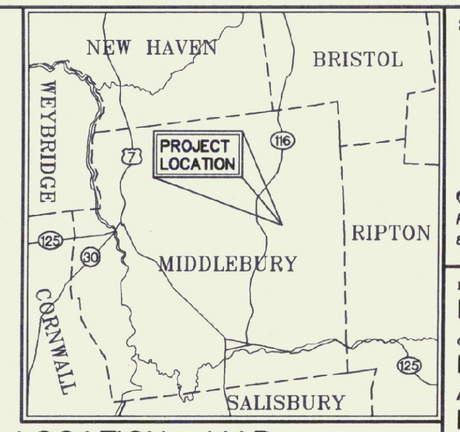

LOCATION MAP

SCALE: 1" = 3 miles±

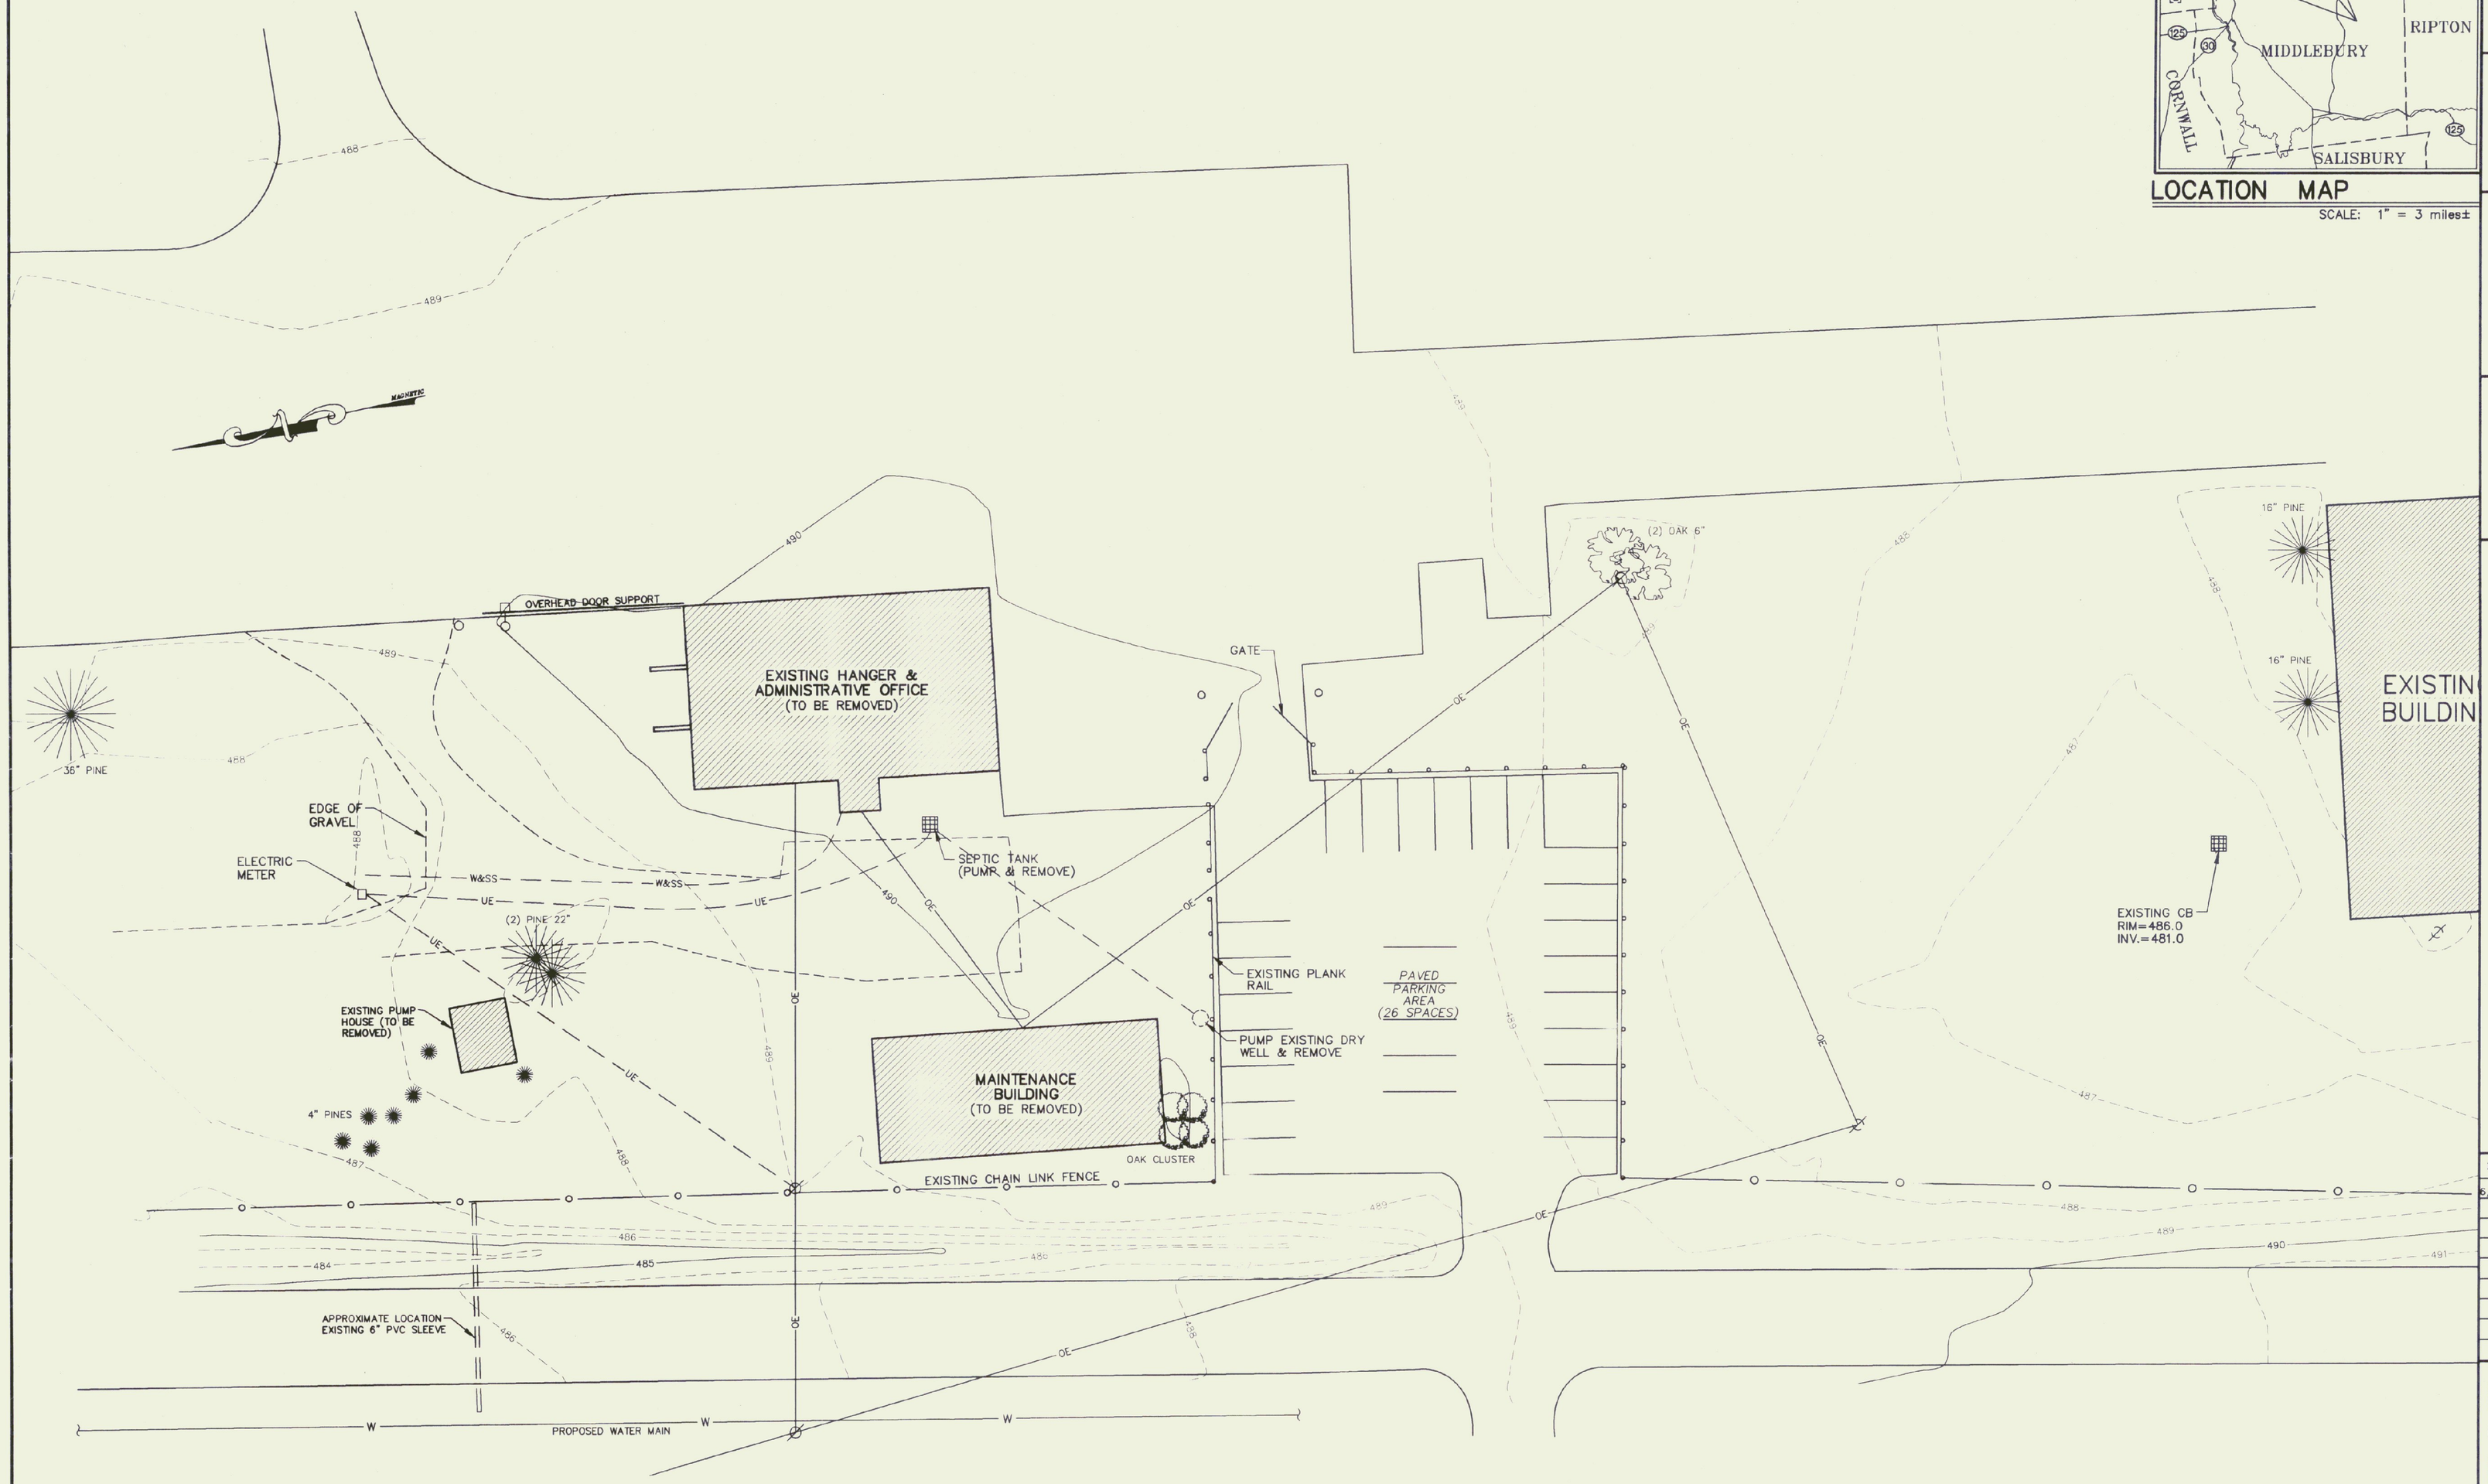

GRAPHIC SCALE

20 0 10 20 40 80

(IN FEET)

1 inch = 20 ft.

NOTE:

1. UTILITIES SHOWN DO NOT PURPORT TO CONSTITUTE OR REPRESENT ALL UTILITIES LOCATED UPON OR ADJACENT TO THE SURVEYED PREMISES. EXISTING UTILITY LOCATIONS ARE APPROXIMATE ONLY.

SITE ENGINEER:

CIVIL ENGINEERING ASSOCIATES, INC.

P.O. BOX 486 SHELBURNE, VT 05482

802-985-2323 FAX: 802-985-2271 e-mail: mail@cea-vt.com

DRAWN: PJM

CHECKED: BCE

APPROVED: BCE

OWNER:

STATE OF VERMONT

BUILDINGS and GENERAL SERVICES

MONTPELIER, VERMONT

PROJECT:

MIDDLEBURY AIRPORT

MIDDLEBURY, VERMONT

LEGEND

- 488 — EXISTING CONTOUR
- POWER POLE
- OE / UE — EXISTING POWER LINES
- LIGHT POLE
- CATCH BASIN
- WOODEN GUARD RAIL
- CHAIN LINK FENCE

DATE	CHECKED	REVISION
6/2002	BCE	GENERAL REVISIONS/CHANGED DRAWING SCALE

EXISTING CONDITIONS PLAN

DATE: 12/21/2001

SCALE: 1" = 20'

PROJ. NO.: 01309.01

DRAWING NUMBER: C1

I:\SDEK PROJ\01309.01\01309-Middlebury.dwg Mon Jun 03 13:45:26 2002 PETE