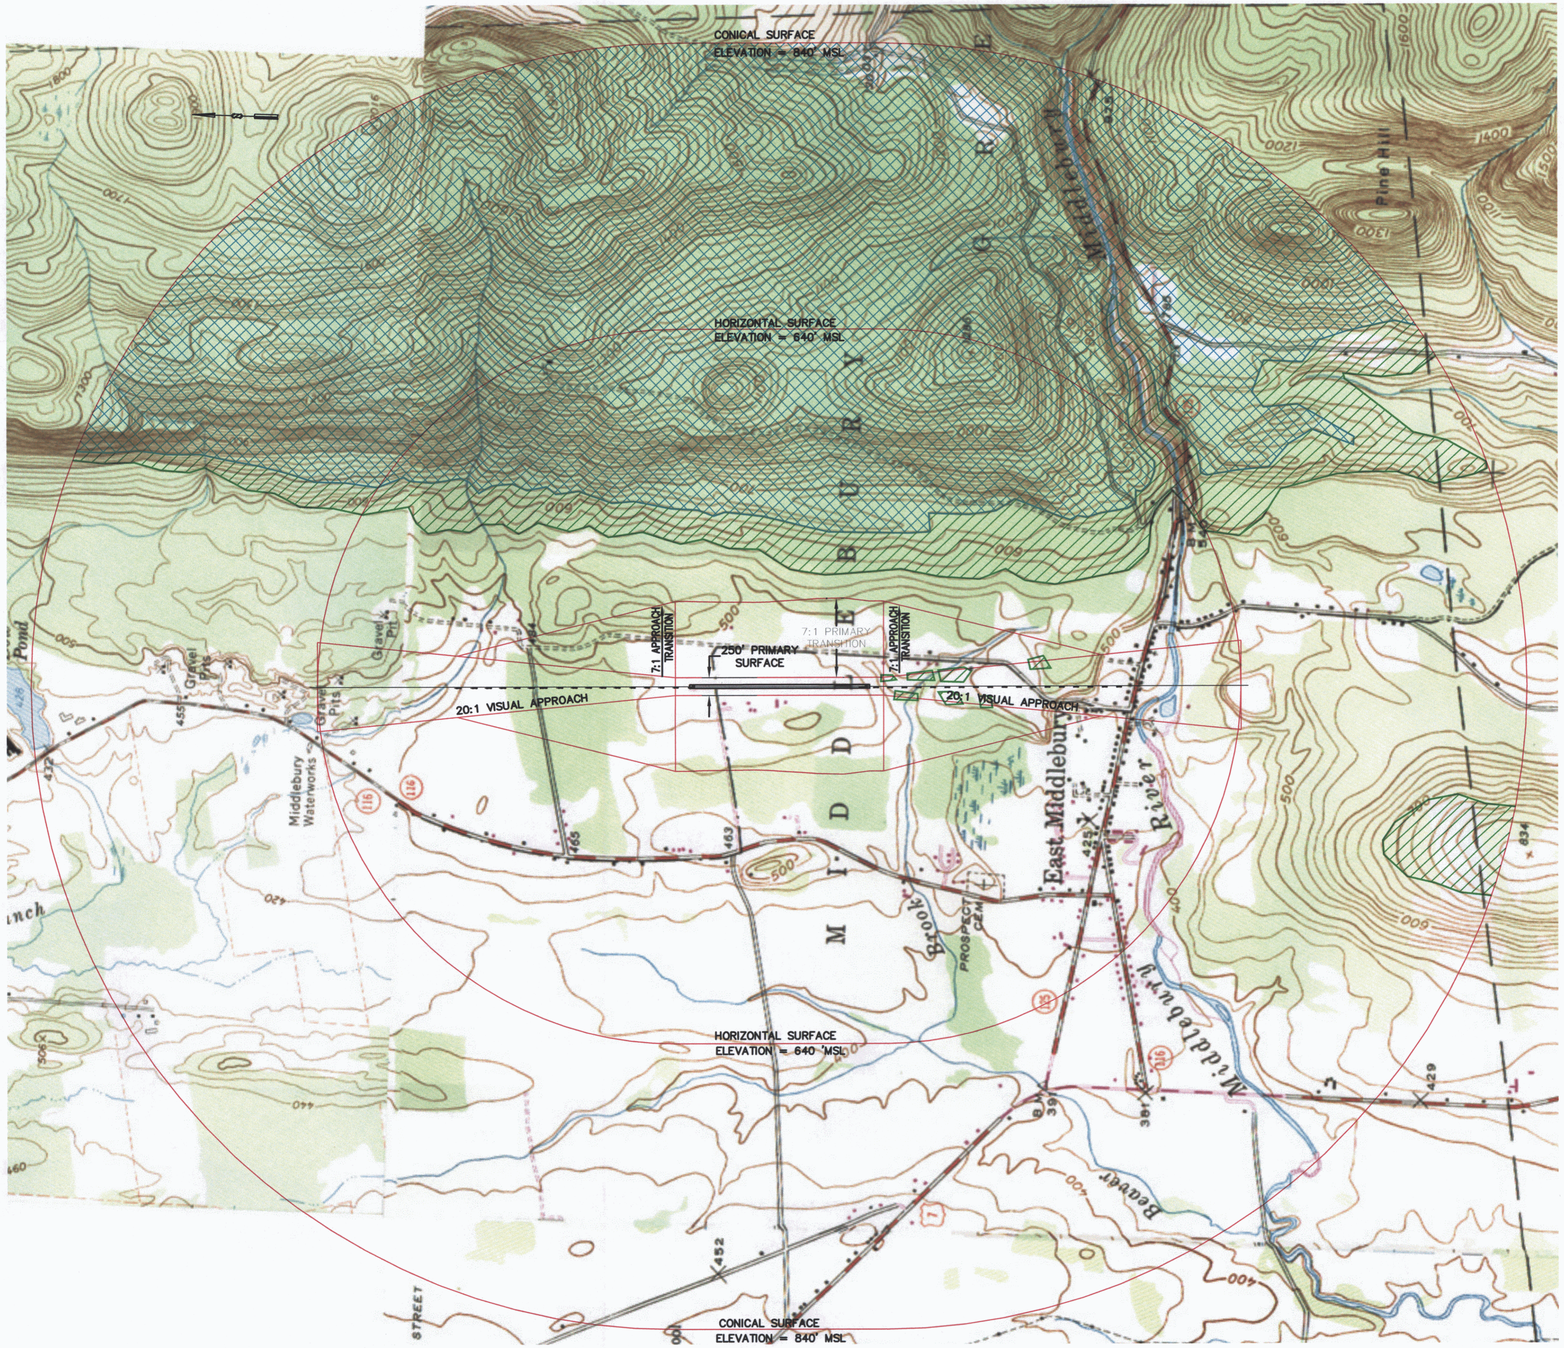

LEGEND

- TREE PENETRATION AREA
- GROUND PENETRATION AREA
- F.A.R. PART 77 SURFACES

80' TREE HEIGHT ASSUMED

GRAPHIC SCALE

1000 0 500 1000 2000

1 inch = 1000 feet

Dufresne-Henry
Consulting Engineers
SOUTH BURLINGTON, VT 05407
Tel. (802) 864-0223 • FAX (802) 864-0165 • www.d-hinc.com

Rev.	Description	By	Date

MIDDLEBURY STATE AIRPORT

FAR PART 77 IMAGINARY SURFACES PLAN

MIDDLEBURY VERMONT

Project No.	8190014
Proj. Manager	JW
Proj. Designer	JW
Drawn By	MRS
Checked By	JW
Scale	1" = 1000'
Approved	DCD
Date	01/00

Sheet 7 of 8

D