AGENCY OF TRANSPORTATION
DEPARTMENT OF STATE BUILDINGS
STATE OF VERMONT
SERVICE ENTRANCE, KNAPP AIRPORT, BERLIN, VT

ARCHITECTS PROJECT NO: 259

Janson Design, Inc.
P.O. BOX 55 • BOLTON ROAD, WATERBURY, VT 05676
FRED KEIL, ARCHITECT
(802) 244-5800

SITE PLAN & DETAILS

DATE: SEPT 10, 90 | DWG. NO. A1
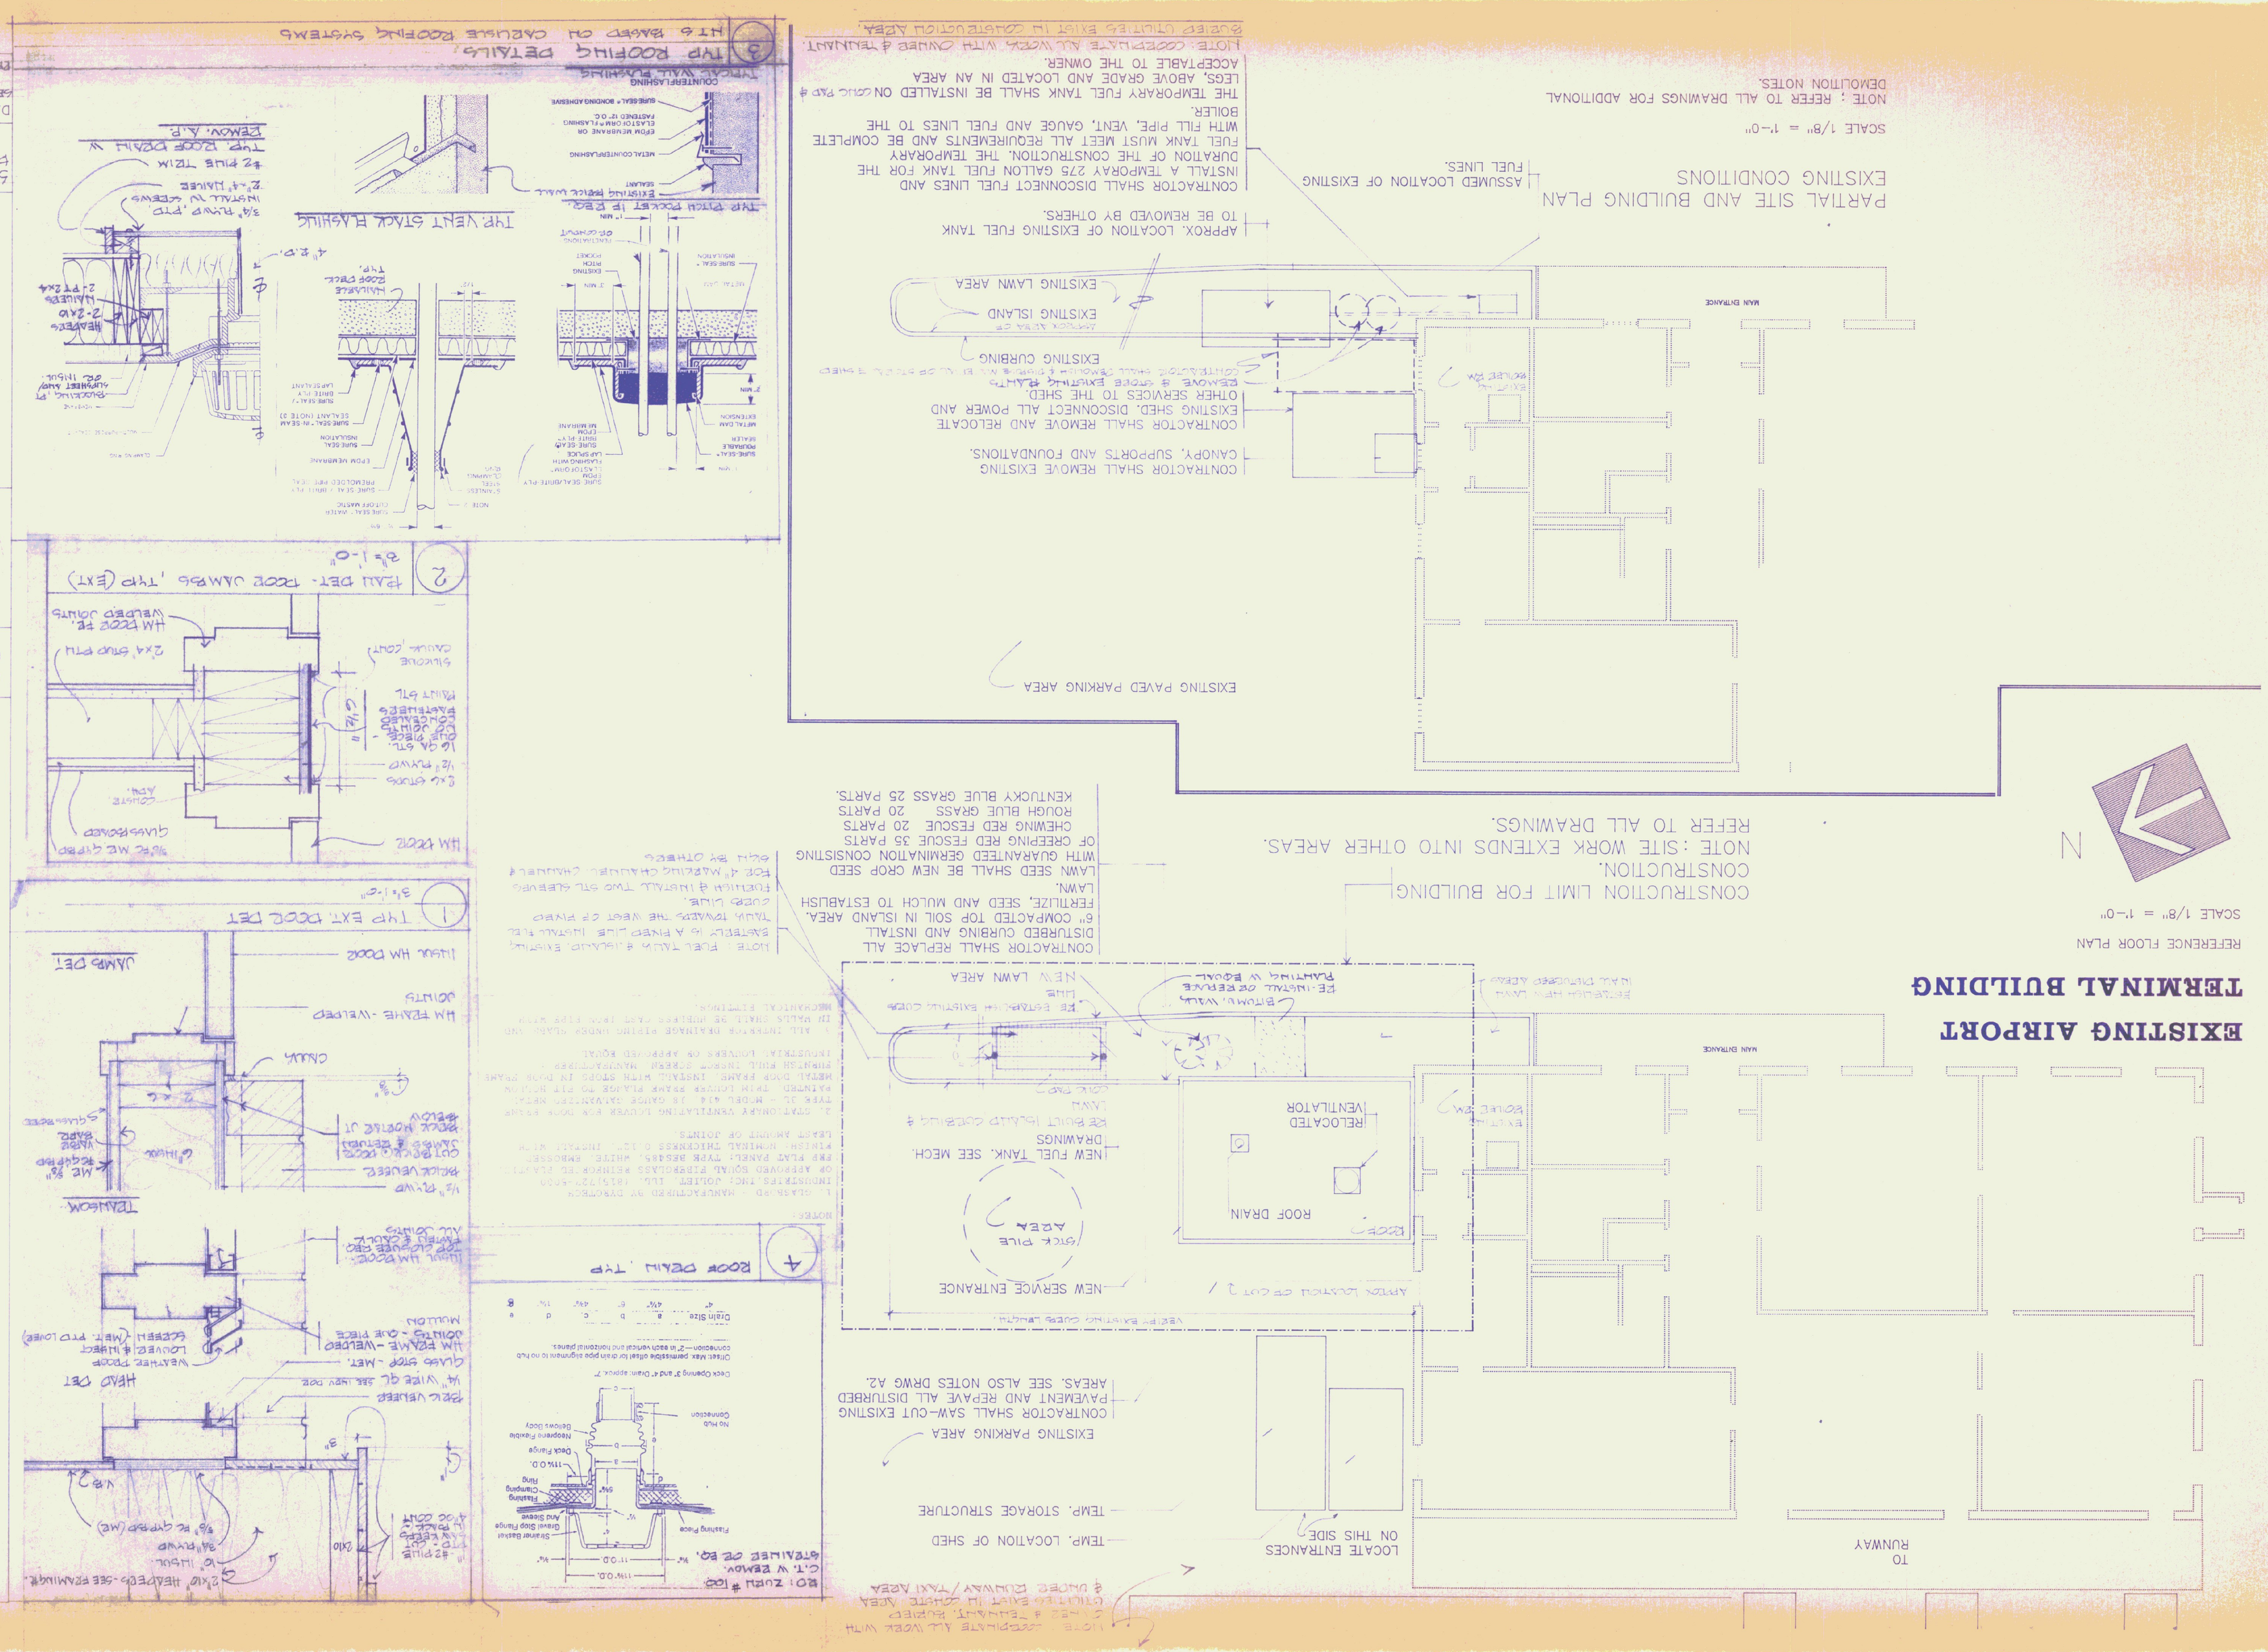
REV. 2/16/91 2 OF 7