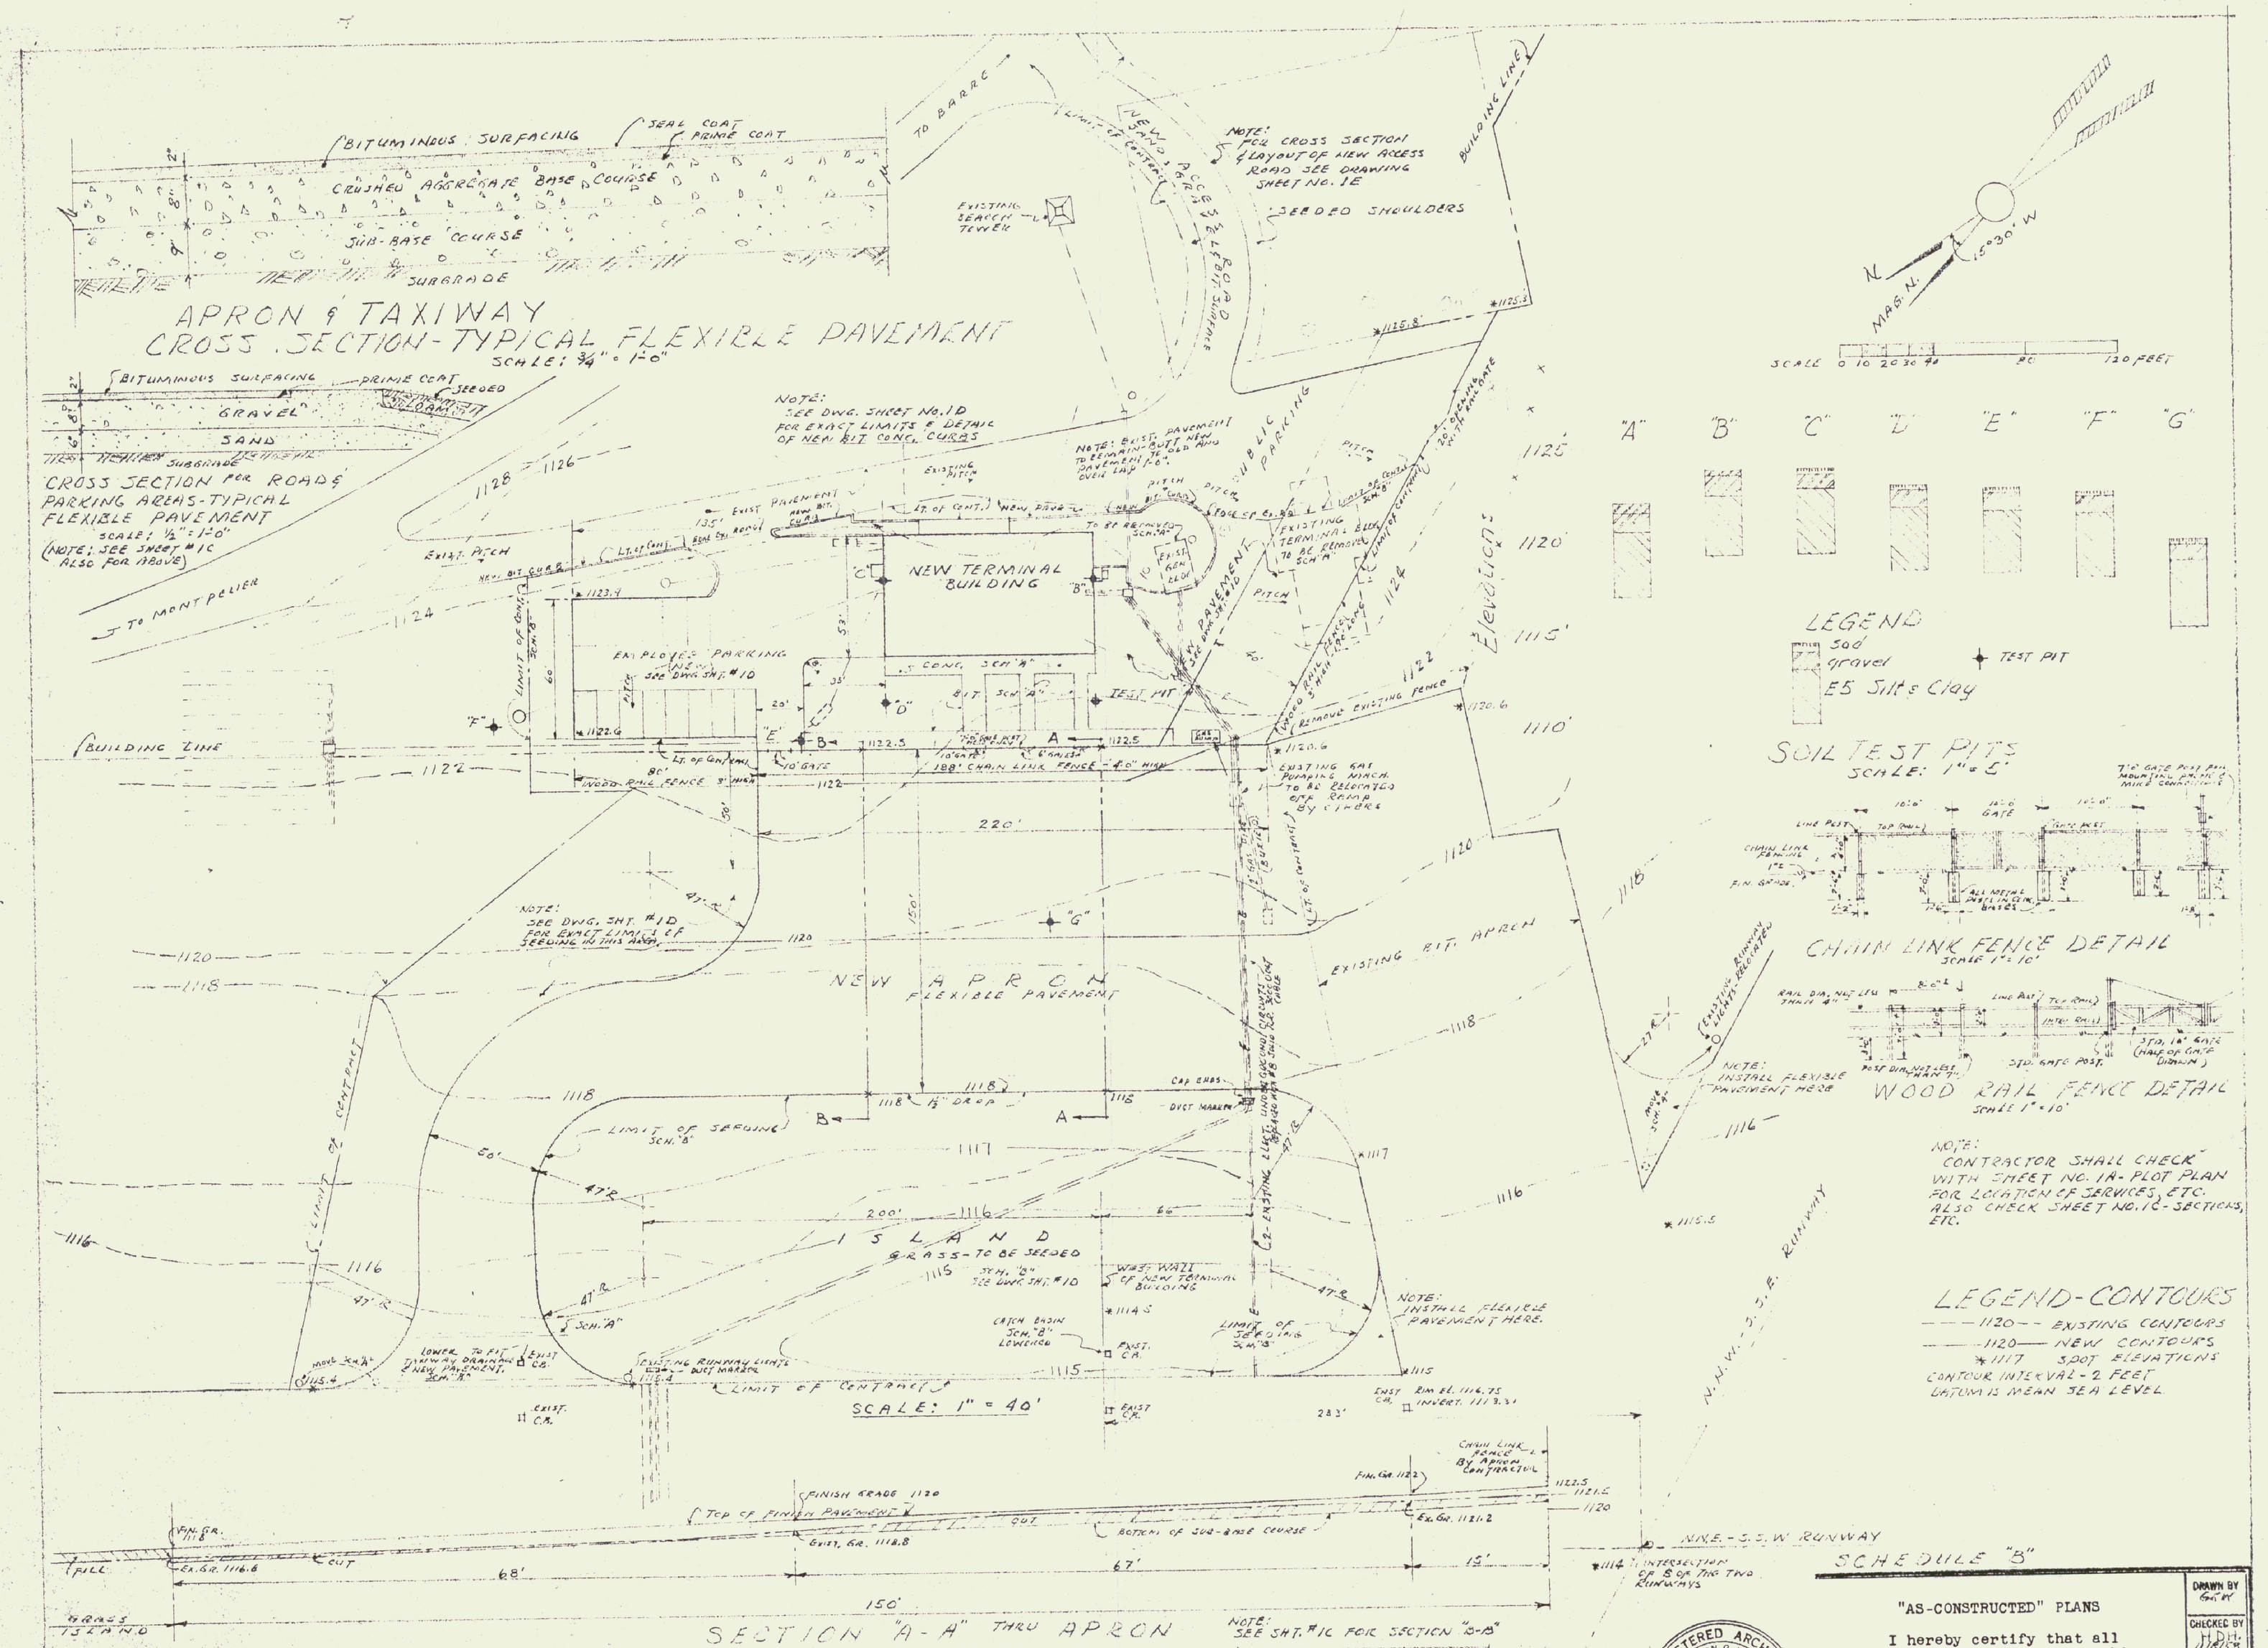

SOIL GROUP	RET. ON #10	RET. ON #60	RET. ON #270	PASS #270	LIQUID LIMIT	PLASTICITY INDEX
E-5	15%	37%	36%	12%	28.05	12.75

TEST BORING DATA

REVISED 1/24/59