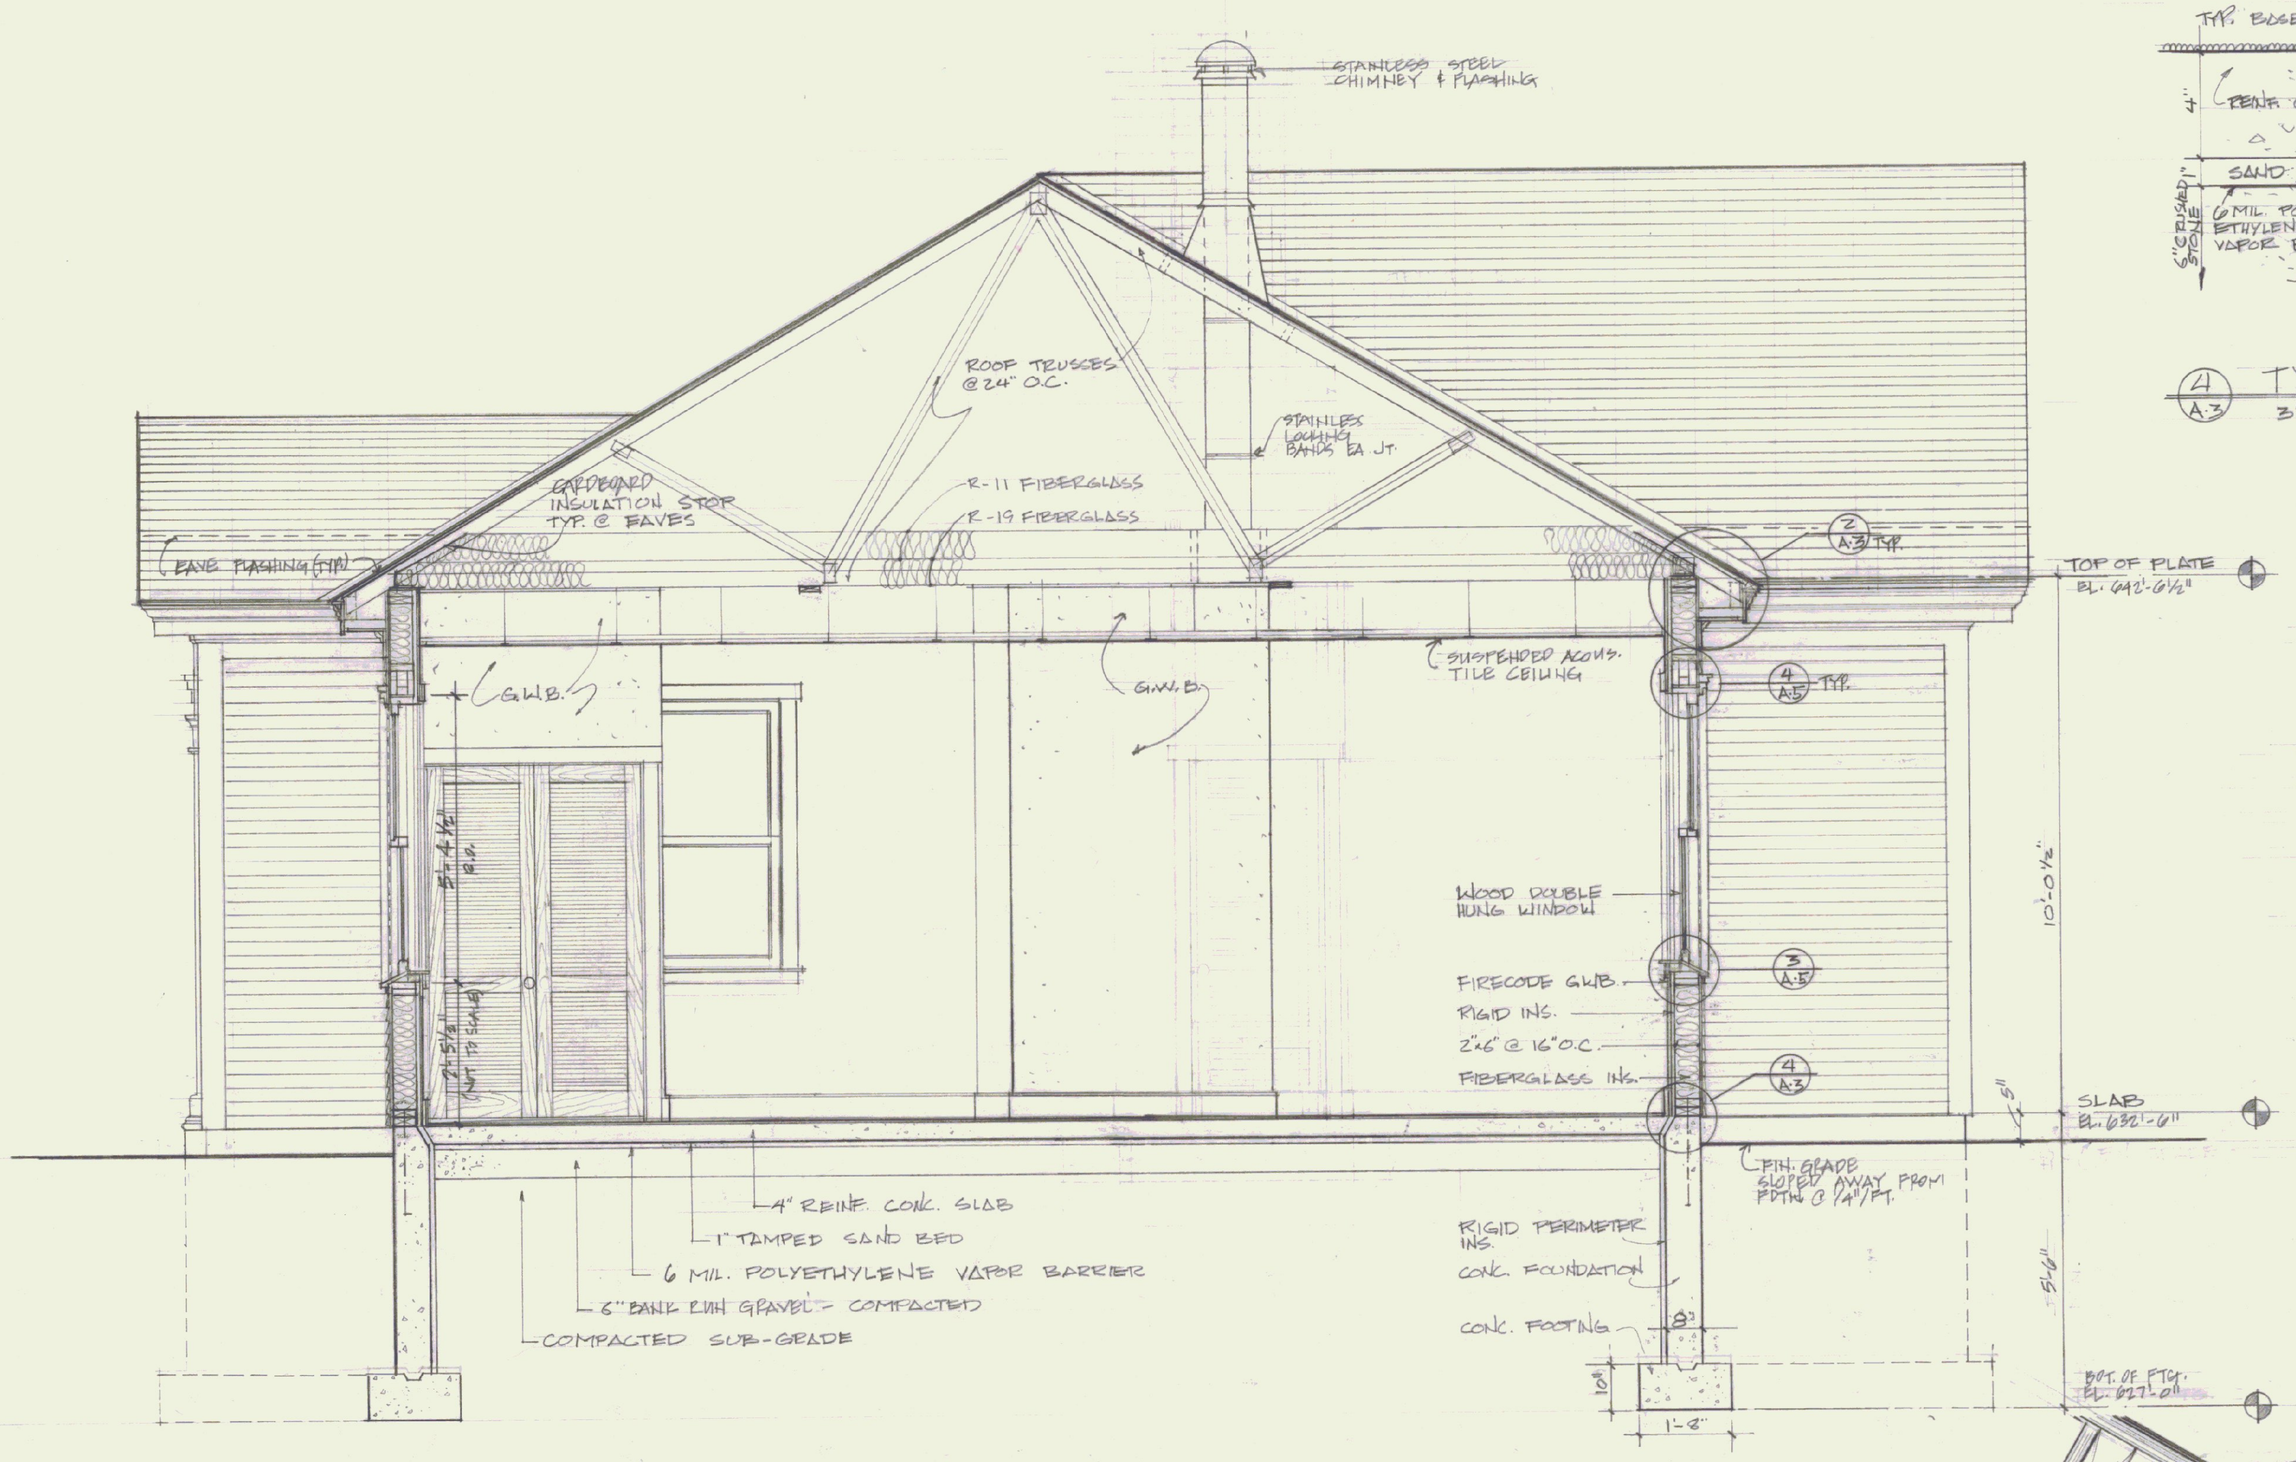

SECTION - 1
1/2" = 1'-0"

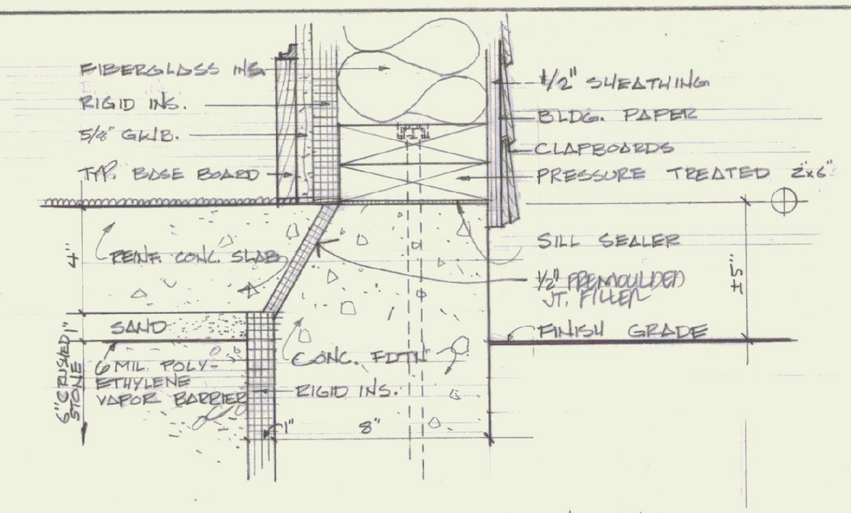

4 A-3 TYPICAL FOUNDATION SILL
3" = 1'-0"

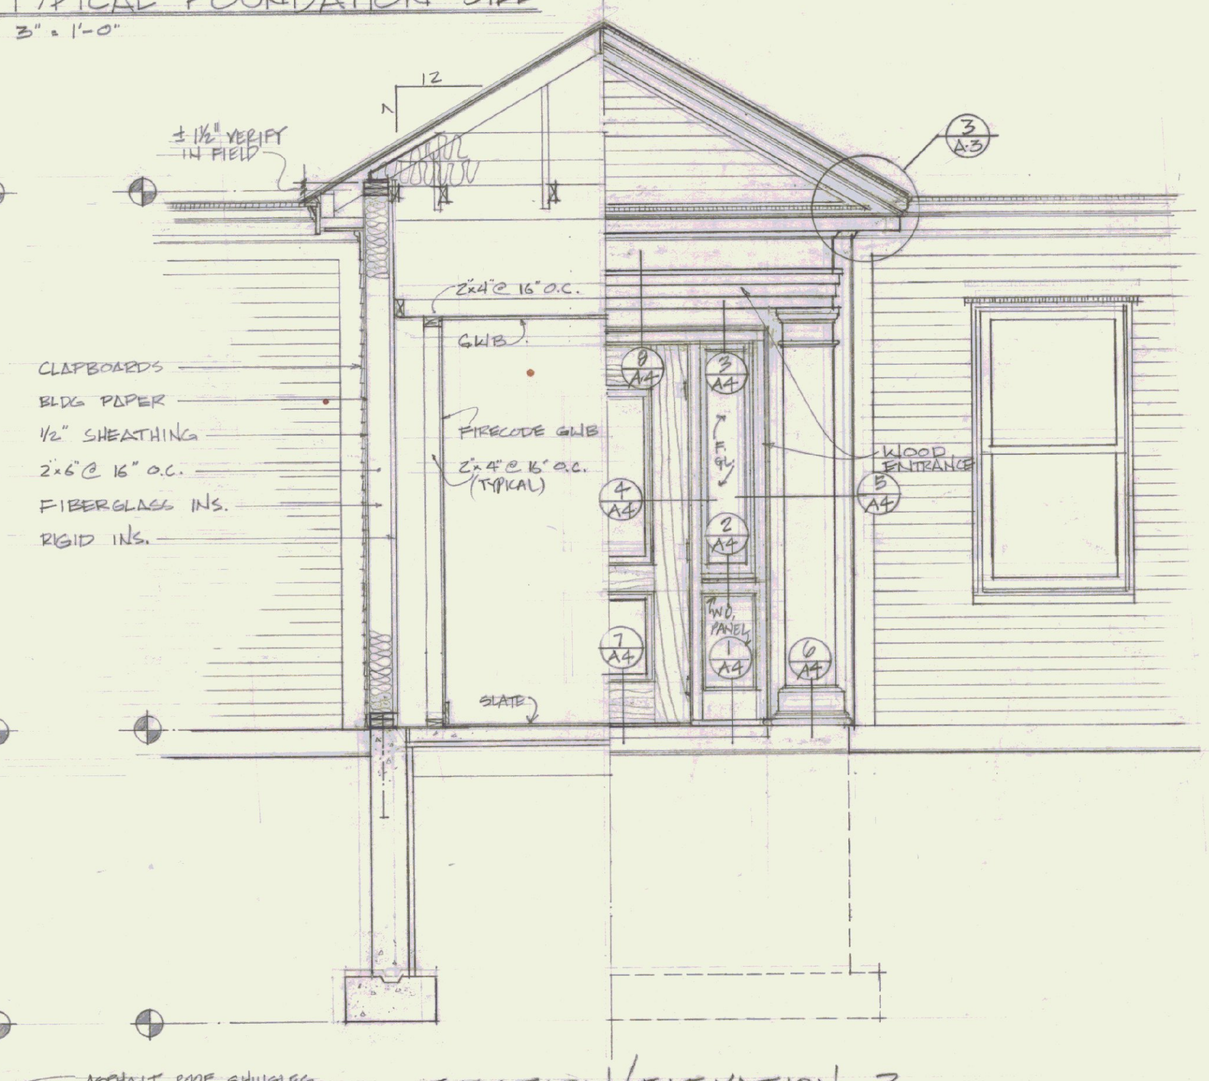

SECTION/ELEVATION - 2
1/2" = 1'-0"

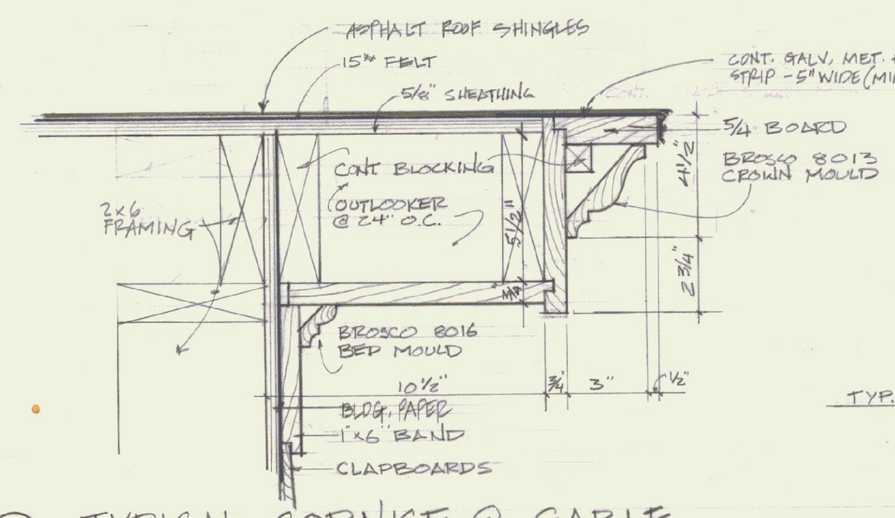

1 A-3 TYPICAL CORNICE @ GABLE
3" = 1'-0"

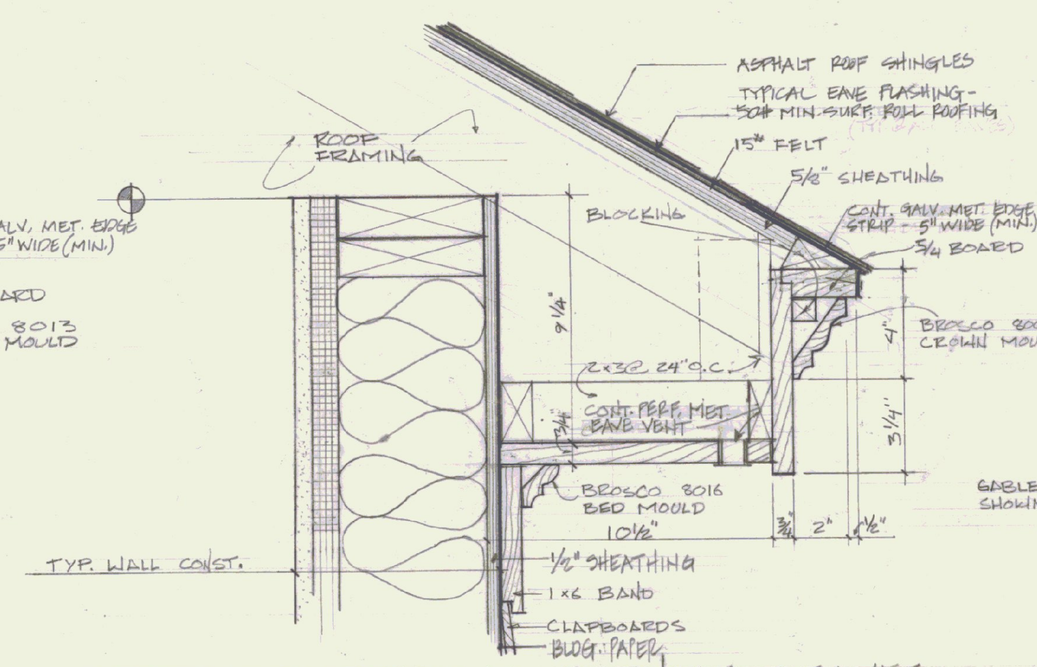

2 A-3 TYPICAL CORNICE @ EAVES
3" = 1'-0"

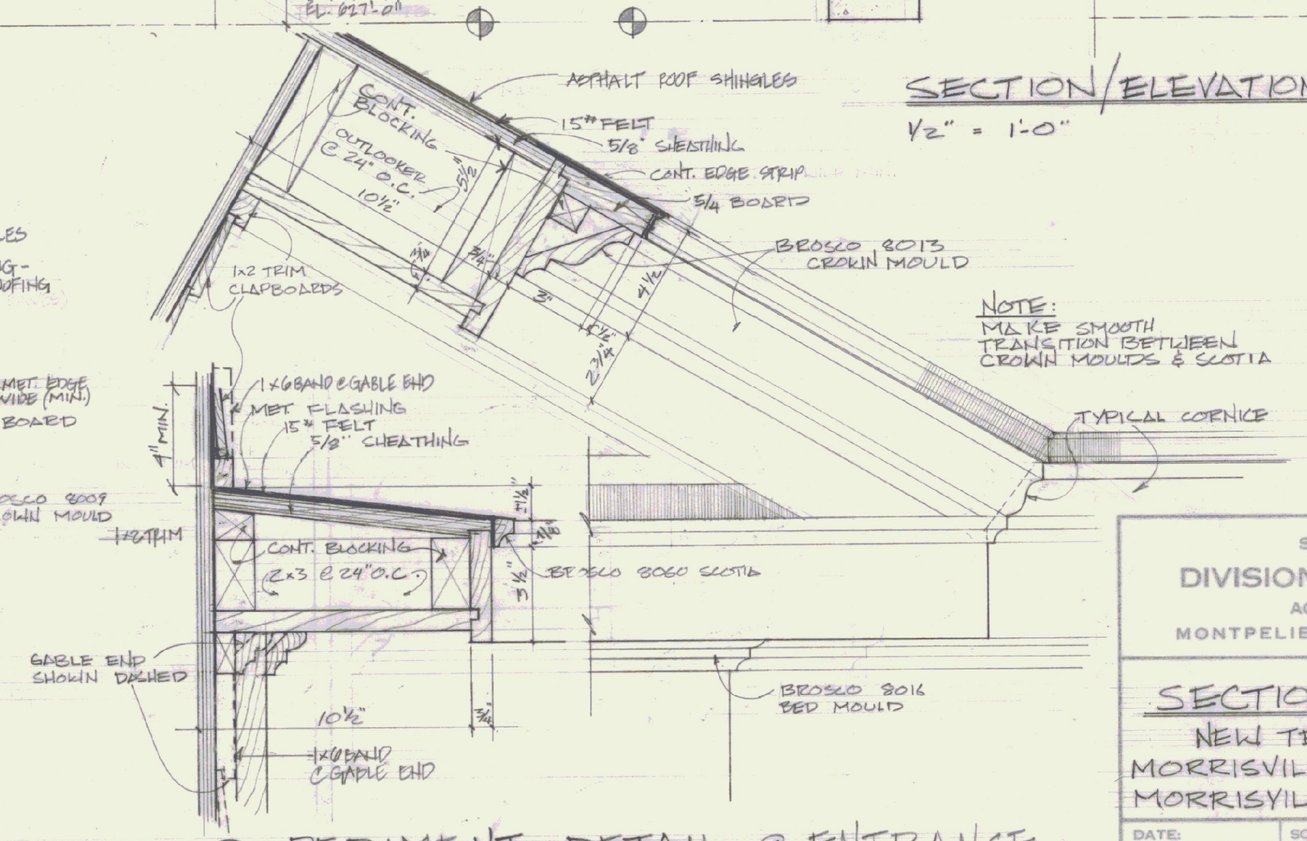

NOTE:
MAKE SMOOTH TRANSITION BETWEEN CROWN MOULDS & SCOTIA

3 A-3 PEDIMENT DETAIL @ ENTRANCE
3" = 1'-0" (GABLE END RETURN SIMILAR)

REGISTERED ARCHITECT CHARLES W. STOTH NO. 1131 STATE OF VERMONT

STATE OF VERMONT
DIVISION OF STATE BUILDINGS
AGENCY OF ADMINISTRATION
MONTPELIER, VERMONT

SECTIONS AND DETAILS
NEW TERMINAL BUILDING
MORRISVILLE / STOWE STATE AIRPORT
MORRISVILLE VERMONT

DATE: JULY 6, 1983	SCALE: AS NOTED	REVISIONS:	DWG. NO. A-3
DRAWN BY: G. REMICK	APPROVED BY: CWS		5 OF 10