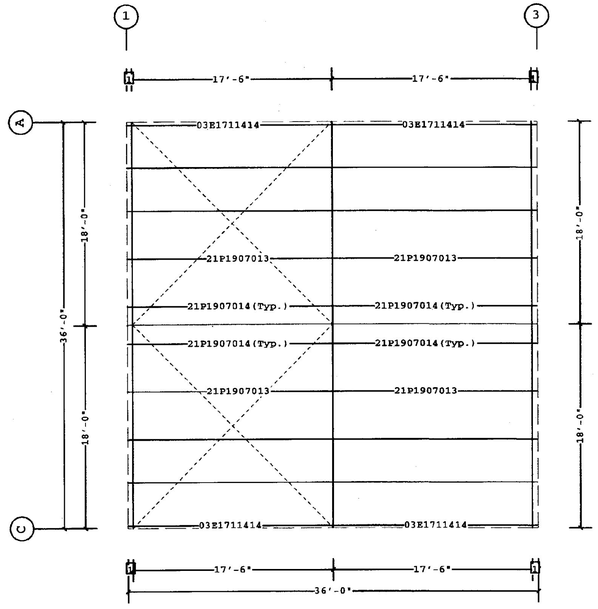

ROOF SECONDARY PLAN

Dimension Key
[1] 6"
Denoted with rectangle

STATE OF VERMONT
STEVEN J. DAMESON
NO. 7648
STRUCTURAL I
LICENSED
PROFESSIONAL ENGINEER
10-24-00

WJC 10-24-00

VP ERP., Shape Name = Storage

1. UNLESS NOTED, USE 1/2 DIAMETER A-325 BOLTS FOR PURLIN LAP, PURLIN TO FRAME, FLANGE BRACE TO FRAME, AND FLANGE BRACE TO PURLIN CONNECTIONS. SEE JOB DETAILS FOR BOLT LENGTHS.
2. WIND, FLANGE, AND PURLIN BRACING ARE AN INTEGRAL PART OF THE ROOF STRUCTURAL SYSTEM AND SHOULD BE PROPERLY INSTALLED PRIOR TO ERECTION OF WALL AND ROOF SHEETS. REMOVAL OR ALTERATION OF ROOF BRACING WITHOUT PRIOR AUTHORIZATION IS PROHIBITED.

THIS VP ENGINEER'S SEAL APPLIES ONLY TO THE BUILDING CATALOG VP AND TO THE LOADS, PERFORMANCE REQUIREMENTS SPECIFIED BY VP. THIS VP ENGINEER'S SEAL DOES NOT APPLY TO THE PERFORMANCE OR DESIGN OF ANY OTHER PRODUCT OR COMPONENT FURNISHED BY VP EXCEPT AS TO SPECIFIED PERFORMANCE REQUIREMENTS FURNISHED BY VP.

Building Code: 96BOCA
Live Load: (Not Reducible) 20.00 psf
Coll. Load=Gravity 4.00, Uplift 0.00 psf
Wind Speed: 70.00 mph
Wind Exposure: C
Ground Snow: 70.00 , Roof Snow: 49.00 psf
Snow Exposure Category: 3
Seismic Hazard Group: Group 1
Building Use:Standard Occupancy Structures

THIS DRAWING, INCLUDING THE INFORMATION HEREON, REMAINS THE PROPERTY OF VP BUILDINGS.

IT IS PROVIDED SOLELY FOR REVIEWED THE BUILDING DISCLOSED IN THE APPLICABLE PURCHASE ORDER AND SHALL NOT BE MODIFIED, REPRODUCED OR USED FOR ANY OTHER PURPOSE WITHOUT PRIOR WRITTEN APPROVAL OF VP BUILDINGS.

THE GENERAL CONTRACTOR AND/OR ERECTOR IS SOLELY RESPONSIBLE FOR ACCURATE, SITE SPECIFIC INFORMATION IN ERECTING THIS BUILDING IN CONFORMANCE WITH THIS DRAWING AND ALL OTHER DRAWINGS FOR THIS PROJECT. ALL APPLICABLE VP ERECTION AIDS MUST BE USED AND IMPORTANT ATTENTION POSITIONED TO ENSURE PROPER ERECTION, INCLUDING THE CORRECT USE OF TEMPORARY BRACING.

FOR CONSTRUCTION

REV	DATE	BY	DESCRIPTION

NTS

ROOF SECONDARY PLAN

BUILDER E.F. Wall & Associates, Inc.
CUSTOMER Morrisville/Stowe State Airport
LOCATION Morrisville, Vermont
PROJECT Morrisville/Stowe State Airport
DRAWING W10012201-01 OE1
VPE VERSION: 2.0

DATE 10/22/00
TIME 12:06:06
BRANCH/CHECK 3300
PAGE 50F70

VP Buildings, Inc. 3200 Players Club Circle Memphis TN 38125 10/23/2000 10:15:49 FILENAME W10012201-01OE1.vpe