Part Mark Key
(1) JBC1
(2) JCP052075
(3) 05C0107417
(4) 05G0107417
(5) GFA106
Denoted with hexagon

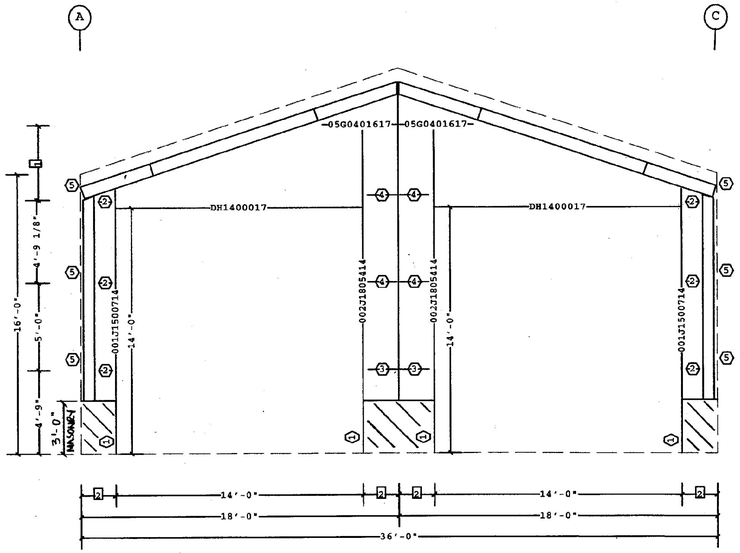

SECONDARY ELEVATION AT 1

Dimension Key
[1] 4'-2 7/8"
[2] 2'-0"
Denoted with rectangle

STATE OF VERMONT
STEVEN J. OAKESON
NO. 7648
STRUCTURAL I
LICENSED
PROFESSIONAL ENGINEER
10-24-00

VP REF., Shape Memo - Storage , Wall - 1

SJ.J.C, 10-24-00

1. UNLESS NOTED, USE 1/2 DIAMETER A-325 BOLTS FOR GIRT LAP, GIRT TO FRAME, FLANGE BRACE TO FRAME, FLANGE BRACE TO GIRT, JAMB AND HEADER CONNECTIONS. SEE JOB DETAILS FOR BOLT LENGTHS.
2. WIND AND FLANGE BRACING ARE AN INTEGRAL PART OF THE WALL STRUCTURAL SYSTEM AND SHOULD BE PROPERLY INSTALLED PRIOR TO ERECTION OF WALL AND ROOF SHEETS. REMOVAL OR ALTERATION OF WALL BRACING WITHOUT PRIOR AUTHORIZATION IS PROHIBITED.

THIS VP ENGINEER'S SEAL APPLIES ONLY TO THE WORK PRODUCT OF VP AND DESIGN AND PERFORMANCE REQUIREMENTS SPECIFIED BY VP. THE VP ENGINEER'S SEAL DOES NOT APPLY TO DESIGN, PERFORMANCE, OR ANY OTHER ITEM PROVIDED BY OR FOR VP EXCEPT TO ANY DESIGN OR PERFORMANCE REQUIREMENTS SPECIFIED BY VP.

Building Code: 96NCCA
Live Load: (Not Reducible) 20.00 psf
Coll. Load:Gravity 4.00, Uplift 0.00 psf
Wind Speed: 70.00 mph
Wind Exposure: C
Ground Snow: 70.00 , Roof Snow: 49.00 psf
Snow Exposure Category: 1
Seismic Hazard Group: Group I
Building Use:Standard Occupancy Structures

THIS DRAWING, INCLUDING THE INFORMATION HEREON, REMAINS THE PROPERTY OF VP BUILDINGS.
IT IS PROVIDED SOLELY FOR ERECTION THE BUILDING SHOWN HEREON. IT SHALL NOT BE LOANED, COPIED OR USED FOR ANY OTHER PURPOSE WITHOUT PRIOR WRITTEN APPROVAL OF VP BUILDINGS.
THE GENERAL CONTRACTOR SHOULD REVIEW IT AS NEEDED DURING CONSTRUCTION AND BE RESPONSIBLE FOR ERECTION WITH ATTENTION TO REQUIREMENTS WITH THIS DRAWING, DETAILS REFERENCED IN THIS DRAWING, AND APPLICABLE ERECTION DRAWINGS.
ALSO APPLICABLE ERECTION INSTRUCTIONS TO ENSURE ERECTION, INCLUDING THE CORRECT USE OF TEMPORARY BRACING.

FOR CONSTRUCTION

REV.	DATE	BY	DESCRIPTION

NTS

SECONDARY ELEVATION AT 1

BUILDING	H.P. Wall & Associates, Inc.
PROPOSED	Morrisville/Stowe State Airport
LOCATION	Morrisville, Vermont
PROJECT	Morrisville/Stowe State Airport
DRAWING	WI6012201-01 OR1

VP BUILDINGS
VP VERSION: 2.0

DATE 10/22/00
TIME 12:00:00
DRAWN/CHECK JRO
PAGE A0F 2D