Covering Schedule

Id	Qty	Start Panel	Last Panel	Increment	Direction	Start Dim.
#117	6	W1807226CKEW	W1307226CKEW	1' 0"	Right to Left From Peak	3' 0"
#118	6	W1807226DKEW	W1307226DKEW	1'-0"	Left to Right From Peak	3'-0"

Trim Schedule

Id	Kit Qty	Parts	Color	Details
T1	1	PPC	Egyptian White	
T2	13'-0"	CT	Match Wall Color	WC20A1
T3	18'-11 11/16	RCL10,RFR10,RKA08,RKF	Egyptian White	RC30E1,RS10A1,WC10A2
T4	36'-0"	BA1,BT10	Egyptian White	WC01A3,WC04A1
T5	1		Egyptian White	

Insulation Schedule (Install in same direction as Covering)

Id	Qty	Start Run	Last Run
BLK1	3	IB0190072060PS	IB0150072060PS
BLK2	1	IB0200048060PS	
BLK3	3	IB0190072060PS	IB0150072060PS
BLK4	1	IB0200048060PS	

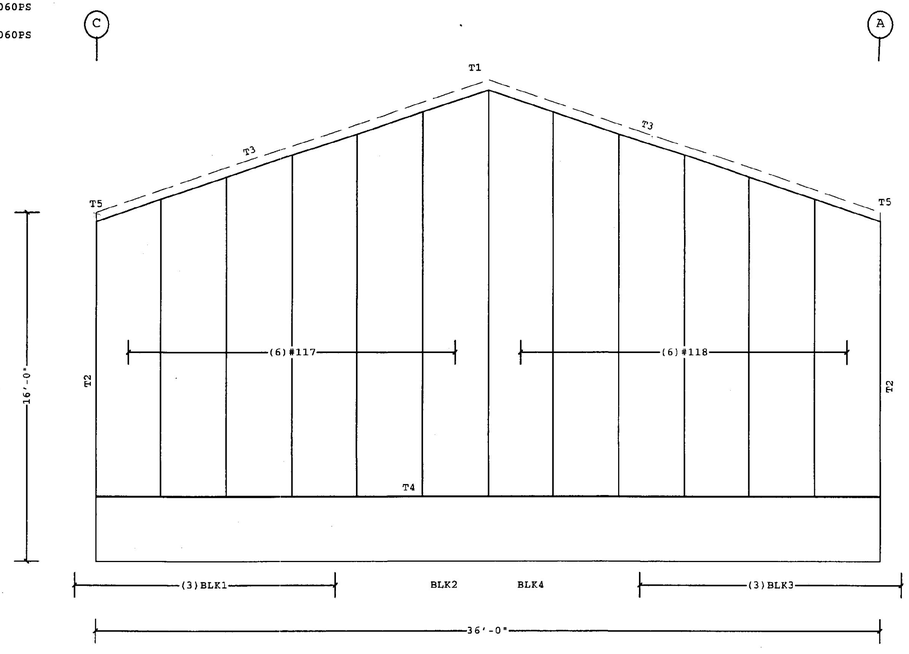

COVERING ELEVATION AT 3

STATE OF VERMONT
STEVEN J. OAKESON
NO. 7646
STRUCTURAL I
LICENSED
PROFESSIONAL ENGINEER

10-24-00

STAMPED PRINT
DESTROY ALL PREVIOUS COPIES

FOR CONSTRUCTION

W.J.C. 10-24-00

VP REF., Shape Name = Storage , Wall = 3

1. WALL SHEETS ARE AN INTEGRAL PART OF THE STRUCTURAL SYSTEM. REMOVAL OR ALTERATION WITHOUT PRIOR AUTHORIZATION IS PROHIBITED.
2. SEE JOB DETAILS FOR SHEETING AND TRIM FASTENER SPECIFICATION.
3. PRE-DRILLING 1/8 DIAMETER HOLES FOR WALL STRUCTURAL FASTENERS MAY BE REQUIRED AT 11 GAGE GIRTS, NESTED GIRTS, GIRT LAP LOCATIONS, AND/OR SECONDARY STRUCTURAL BEAMS

THE VP ENGINEER'S SEAL APPLIES ONLY TO THE WORK PRODUCT OF VP AND DESIGN AND PERFORMANCE REQUIREMENTS SPECIFIED BY VP. THE VP ENGINEER'S SEAL DOES NOT APPLY TO THE PERFORMANCE OR DESIGN OF ANY OTHER PRODUCT OR COMPONENT FURNISHED BY VP EXCEPT TO ANY DESIGN OR PERFORMANCE REQUIREMENTS SPECIFIED BY VP.

Building Code: 96BOCA
Live Load: (Not Reducible) 20.00 psf
Coll. Load:Gravity 4.00, Uplift 0.00 psf
Wind Speed: 70.00 mph
Wind Exposure: C
Ground Snow: 70.00 , Roof Snow: 49.00 psf
Snow Exposure Category: S
Seismic Hazard Group: Group I
Building Use:Standard Occupancy Structures

THIS DRAWING, INCLUDING THE INFORMATION HEREON, REMAINS THE PROPERTY OF VP BUILDINGS.
IT IS LOANED SUBJECT TO THE AGREEMENT THAT THE BUILDING SHOWN HEREON IS THE NAME/USABLE WITHOUT WRITTEN AND SHALL NOT BE MODIFIED, REPRODUCED OR USED FOR ANY OTHER PURPOSE WITHOUT PRIOR WRITTEN APPROVAL OF VP BUILDINGS

THE GENERAL CONTRACTOR AND/OR ERECTOR IS SOLELY RESPONSIBLE FOR ERECTING THIS BUILDING. IN ACCEPTANCE OF RESPONSIBILITY TO ERECTING THIS BUILDING IN CONFORMANCE WITH THIS DRAWING, DETAILS REFERENCED IN THIS DRAWING, ALL APPLICABLE VP ERECTION MANUALS, AND INDUSTRY STANDARDS PERTAINING TO PROPER ERECTION, INCLUDING THE CORRECT USE OF TEMPORARY BRACING.

FOR CONSTRUCTION

NO.	DATE	BY	DESCRIPTION
1	10/27/00	VP	CHANGE TO E FASCIA

NTS

COVERING ELEVATION AT 3

BUILDER E.F. Wall & Associates, Inc
LOCATION Morrisville/Stowe State Airport
LOCATION Morrisville, Vermont
PROJECT Morrisville/Stowe State Airport
REFERENCE W10012201-01 OE1
FILENAME W10012201-O1OE1.vpc

VP BUILDINGS
VPC VERSION: 2.0

DATE 10/27/00
TIME 12:00:00
DRAWN/CHECK JKD
PAGE 11 OF 20