Covering Schedule

Id	Qty	Start Panel	Last Panel	Increment Direction	Start Dim.
#119	12	W12115261KEW		Left to Right	3'-0"

Insulation Schedule (Install in same direction as Covering)

Id	Qty	Start Run	Last Run
BLK1	1	IB0140048060PS	
BLK2	5	IB0140072060PS	IB0140072060PS
BLK3	1	IB0140072060PS	

Trim Schedule

Id	Kit Qty	Parts	Color	Details
T1	36'-0"		Egyptian White	
T2			Match Wall Color	
T3	4'-0"	DF,JT	Egyptian White	WC24A1
T4	3'-0"	DF,HTS	Egyptian White	WC24A2
T5	3'-0"	TDFH	Egyptian White	WC24A4
T6	3'-0"	DF	Egyptian White	WC24A1
T7	3'-4"	DF,HTS	Egyptian White	WC24A2
T8	31'-0"	BA1,BT10	Egyptian White	WC01A3,WC04A1
T9	1'-8"	BA1,BT10	Egyptian White	WC01A3,WC04A1

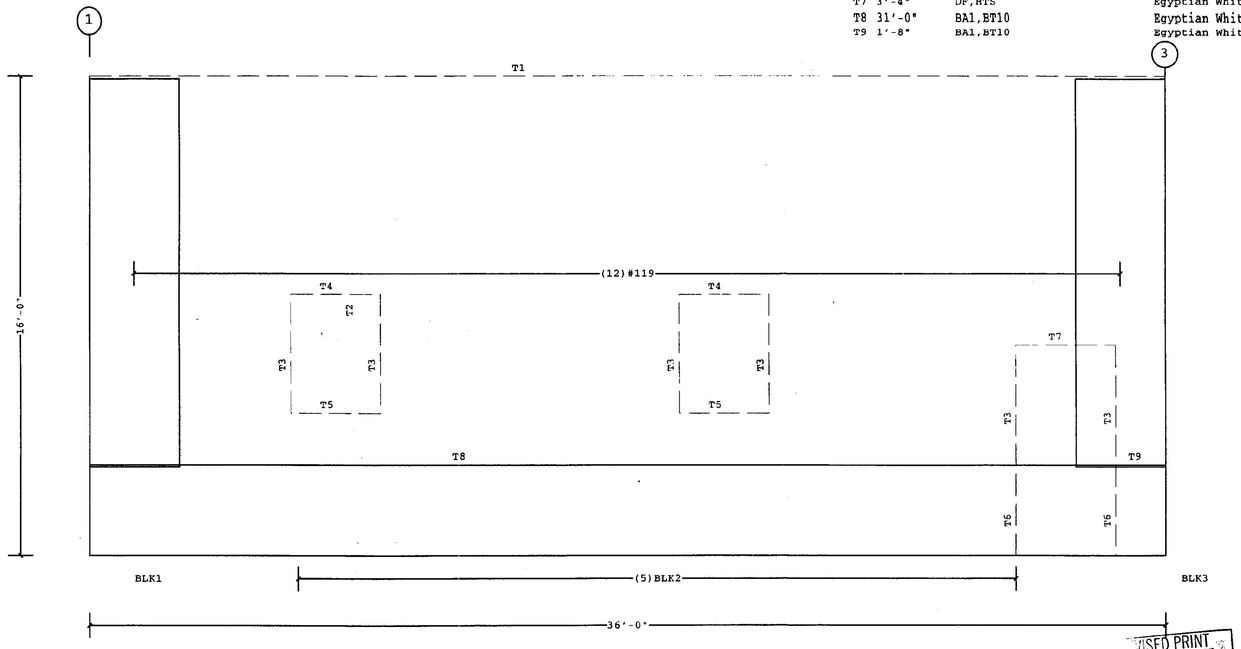

COVERING ELEVATION AT C

FOR CONSTRUCTION

REVISED PRINT 10-24-00 ADD ALL PREVIOUS NOTES

STATE OF VERMONT STEVEN J. OAKESON NO. 7648 STRUCTURAL I LICENSED PROFESSIONAL ENGINEER 10-24-00

W.J.C. 10-24-00

VP REF., Shape Name = Storage , Wall = 4

1. WALL SHEETS ARE AN INTEGRAL PART OF THE STRUCTURAL SYSTEM. REMOVAL OR ALTERATION WITHOUT PRIOR AUTHORIZATION IS PROHIBITED.
2. SEE JOB DETAILS FOR SHEETING AND TRIM FASTENER SPECIFICATION.
3. PRE-DRILLING 1/8 DIAMETER HOLES FOR WALL STRUCTURAL FASTENERS MAY BE REQUIRED AT 11 GAGE GIRTS, NESTED GIRTS, GIRT LAP LOCATIONS, AND/OR SECONDARY STRUCTURAL BEAMS

THE VP ENGINEER'S SEAL APPLIES ONLY TO THE WORK PRODUCT OF VP AND DESIGN AND PERFORMANCE REQUIREMENTS SPECIFIED BY VP. THE VP ENGINEER'S SEAL DOES NOT APPLY TO THE PERFORMANCE OR DESIGN OF ANY OTHER PRODUCT OR COMPONENT FURNISHED BY VP EXCEPTING ONLY DESIGN PER-FORMANCE REQUIREMENTS SPECIFIED BY VP.

Building Code: 96BOCA
Live Load: (Not Reducible) 20.00 psf
Coll. Load/Gravity 4.00, Uplift 0.00 psf
Wind Speed: 70.00 mph
Wind Exposure: C
Ground Snow: 70.00 , Roof Snow: 49.00 psf
Snow Exposure Category: 3
Seismic Hazard Group: Group 1
Building Use:Standard Occupancy Structures

THIS DRAWING, INCLUDING THE INFORMATION HEREON, REMAINS THE PROPERTY OF VP BUILDINGS.

IT IS PROVIDED SOLELY FOR ERECTING THE BUILDING SHOWN IN THE SPECIFIED JOB NUMBER. IT MUST NOT BE LOANED, COPIED OR USED FOR ANY OTHER PURPOSE WITHOUT PRIOR WRITTEN APPROVAL OF VP BUILDINGS.

THE GENERAL CONTRACTOR AND/OR ERECTOR IS SOLELY RESPONSIBLE FOR ACCURATE, GOOD QUALITY WORKMANSHIP IN ERECTING THIS BUILDING IN CONFORMANCE WITH THIS DRAWING, DETAILS REFERENCED IN THIS DRAWING, AND ALL APPLICABLE CODES, LAWS, AND INDUSTRY STANDARDS PERTAINING TO PROPER ERECTION, INCLUDING THE CORRECT USE OF TEMPORARY BRACING.

FOR CONSTRUCTION

NO.	DATE	BY	DESCRIPTION
1	10/27/00	KP	CHANGE TO E FASCIA

NTS

COVERING ELEVATION AT C

BUILDER: E.F. Wall & Associates, Inc.
CUSTOMER: Morrisville/Stowe State Airport
LOCATION: Morrisville, Vermont
PROJECT: Morrisville/Stowe State Airport
REFERENCE: WI0012201-01 OE1
FILENAME: WI0012201-01OE1.vpc
VPC VERSION: 2.0

VP BUILDINGS

DATE: 10/22/00
TIME: 12:00:00
DRAWN/CHKD: jbp
PAGE: 5 OF 20