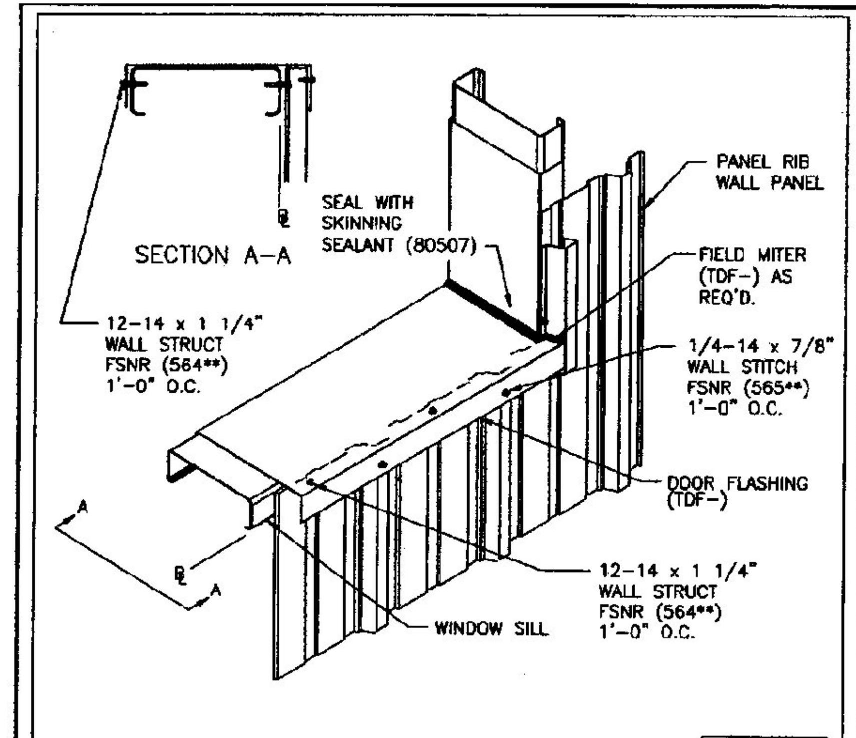

SILL TRIM — WC24A4
FRAMED OPENING (PANEL RIB)
WC24A4V2 R 04/30/98

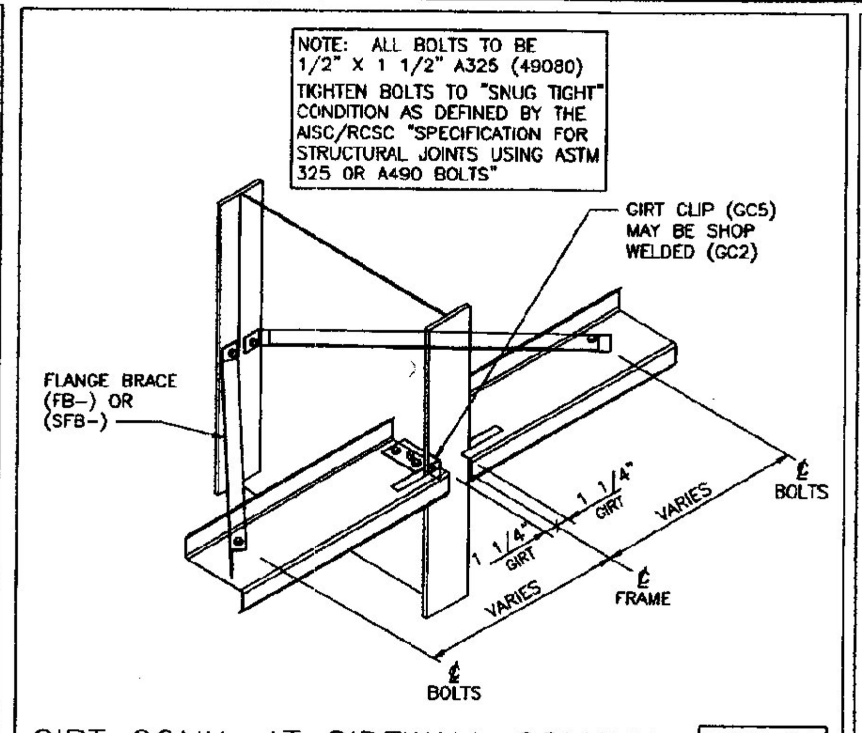

GIRT CONN. AT SIDEWALL COLUMN — WS01B2
8 1/2" INSET ZEE GIRTS
WS01B2V5 R 04/01/2000

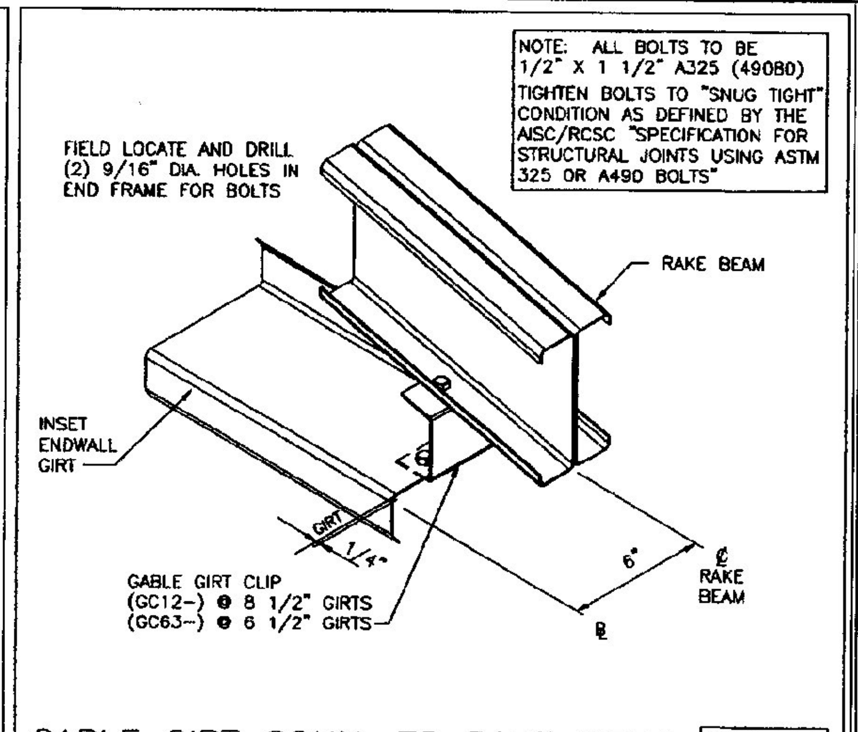

GABLE GIRT CONN. TO RAKE BEAM — WS04D2
6 1/2" & 8 1/2" INSET ZEE GIRTS
WS04D2V5 R 04/01/2000

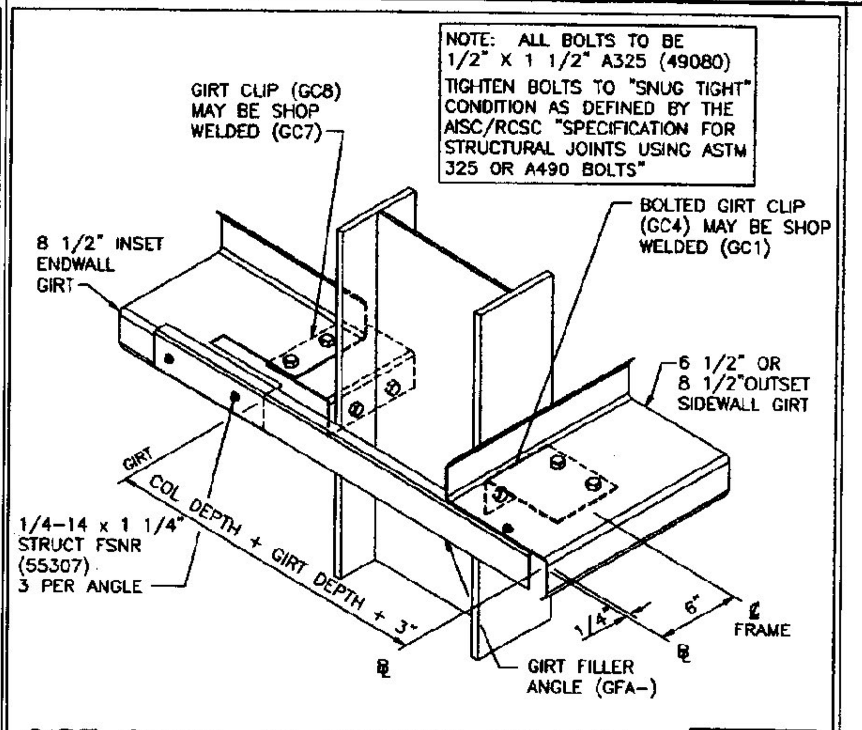

GIRT CONN. AT CORNER COLUMN — WS10E2
8 1/2" INSET GIRT AT EW, ANY OUTSET GIRT AT SW
WS10E2V7 R 04/01/2000

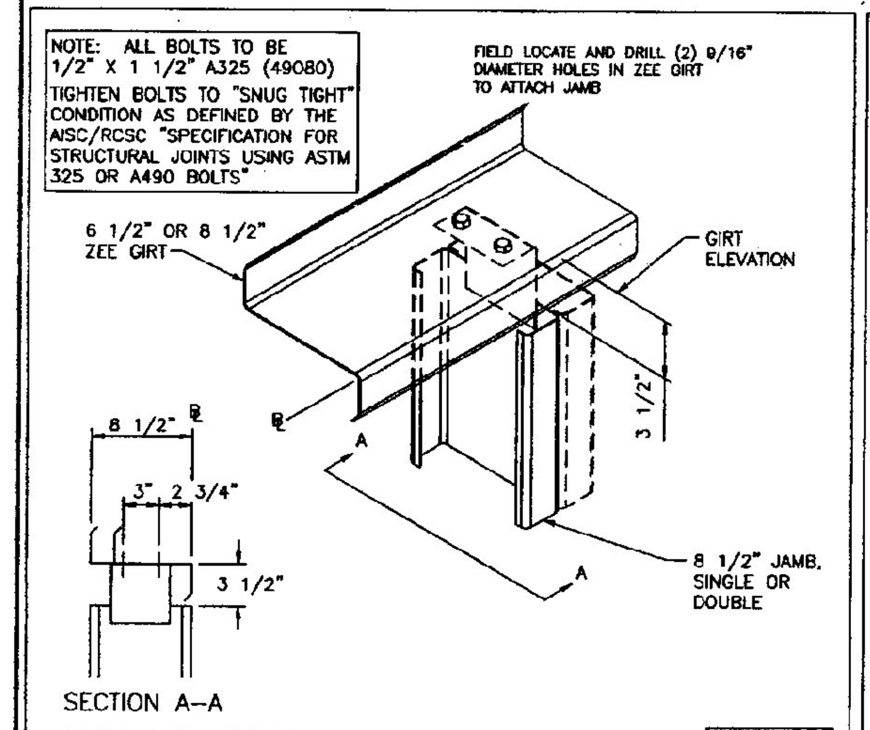

JAMB TO GIRT — WS20A2
8 1/2" JAMB, ANY ZEE GIRT
WS20A2V5 R 04/01/2000

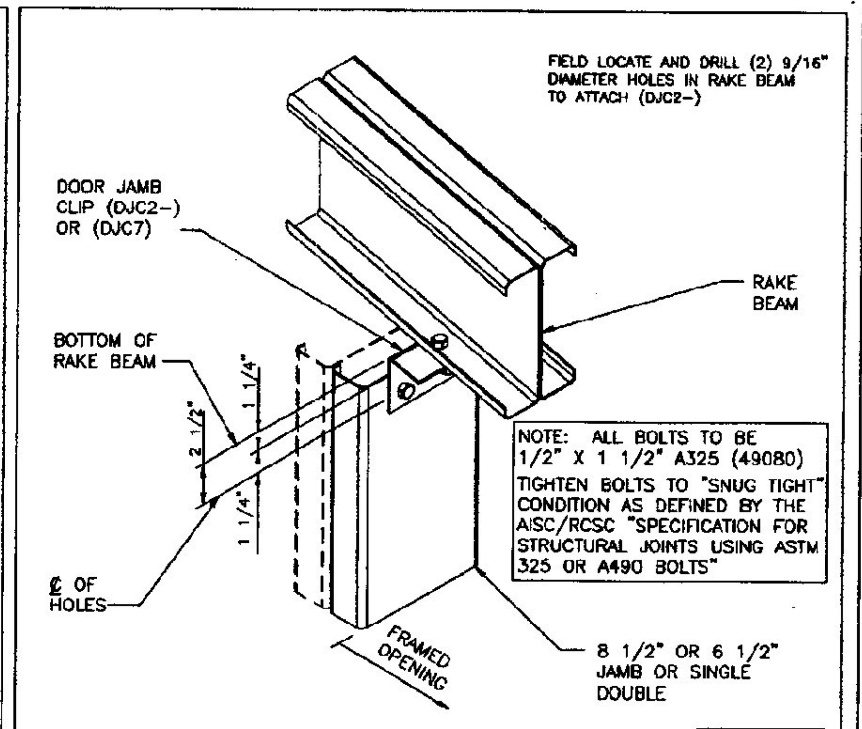

JAMB TO RAKE BEAM — WS20A4
8 1/2" OR 6 1/2" JAMB, INSET ENDWALL
WS20A4V5 R 04/01/2000

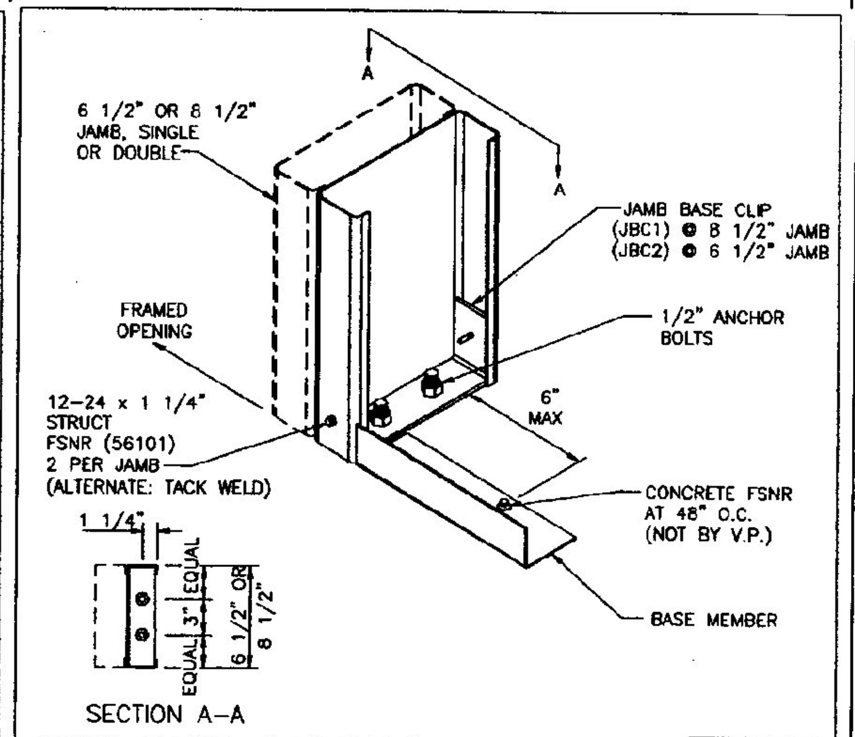

JAMB BASE ATTACHMENT — WS20A8
6 1/2" OR 8 1/2" JAMB
WS20A8V4 R 09/22/93

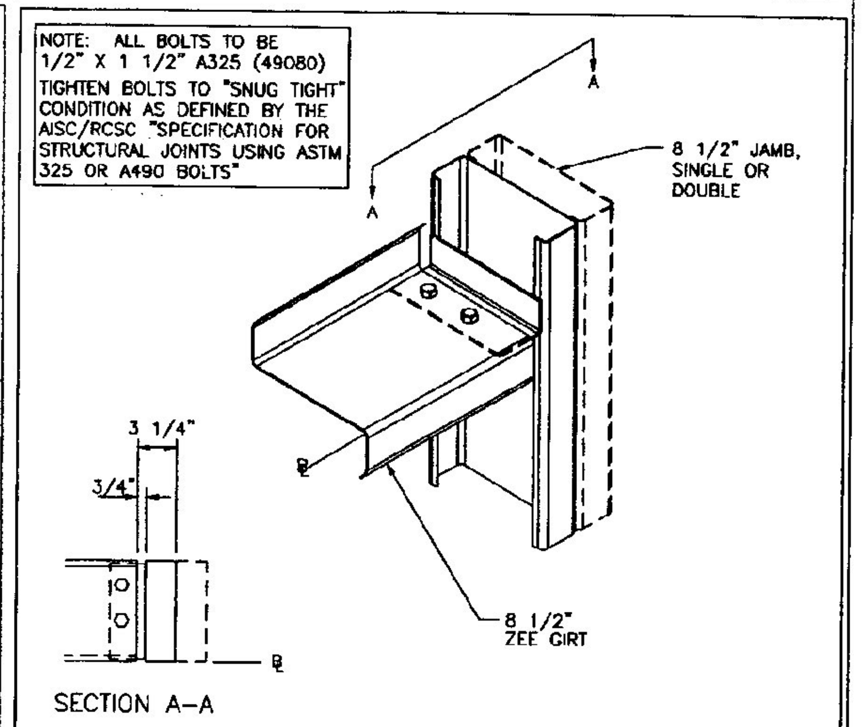

GIRT TO JAMB — WS20D2
8 1/2" ZEE GIRT, 8 1/2" JAMB
WS20D2V5 R 04/01/2000

VP REF.

THE VP ENGINEER'S SEAL APPLIES ONLY TO THE WORK PRODUCT OF VP AND DESIGN AND PERFORMANCE REQUIREMENTS SPECIFIED BY VP. THE VP ENGINEER'S SEAL DOES NOT APPLY TO THE PERFORMANCE OR DESIGN OF ANY OTHER PRODUCT OR COMPONENT FURNISHED BY VP EXCEPT TO ANY DESIGN OR PERFORMANCE REQUIREMENTS SPECIFIED BY VP.	Building Code: 96BOCA Live Load: (Not Reducible) 20.00 psf Coll. Load:Gravity 4.00, Uplift 0.00 psf Wind Speed: 70.00 mph Wind Exposure: C Ground Snow: 70.00 , Roof Snow: 49.00 psf Snow Exposure Category: 3 Seismic Hazard Group: Group 1 Building Use:Standard Occupancy Structures	THIS DRAWING, INCLUDING THE INFORMATION HEREON, REMAINS THE PROPERTY OF VP BUILDINGS. IT IS PROVIDED SOLELY FOR ERECTING THE BUILDING DESCRIBED IN THE APPLICABLE PURCHASE ORDER AND SHALL NOT BE MODIFIED, REPRODUCED OR USED FOR ANY OTHER PURPOSE WITHOUT PRIOR WRITTEN APPROVAL OF VP BUILDINGS. THE GENERAL CONTRACTOR AND/OR ERECTOR IS SOLELY RESPONSIBLE FOR ACCURATE, GOOD QUALITY WORKMANSHIP IN ERECTING THIS BUILDING IN CONFORMANCE WITH THIS DRAWING, DETAILS REFERENCED IN THIS DRAWING, ALL APPLICABLE VP ERECTION GUIDES, AND INDUSTRY STANDARDS PERTAINING TO PROPER ERECTION, INCLUDING THE CORRECT USE OF TEMPORARY BRACING.	FOR CONSTRUCTION REV. / DATE / BY / DESCRIPTION NTS

VP Buildings, Inc. 3200 Players Club Circle Memphis TN 38125

10/24/2000 9:34:12

BUILDING SED'S

BUILDER	E.F. Wall & Associates, Inc.
CUSTOMER	Morrisville/Stowe State Airport
LOCATION	Morrisville, Vermont
PROJECT	Morrisville/Stowe State Airport
REFERENCE	WI0012201-01 OE1
FILENAME	WI0012201-01OE1.vpc
VP BUILDINGS	VPC VERSION: 2.0
DATE	10/22/00
TIME	12:00:00
DRAWN/CHECK	jkp
PAGE	14 OF 20