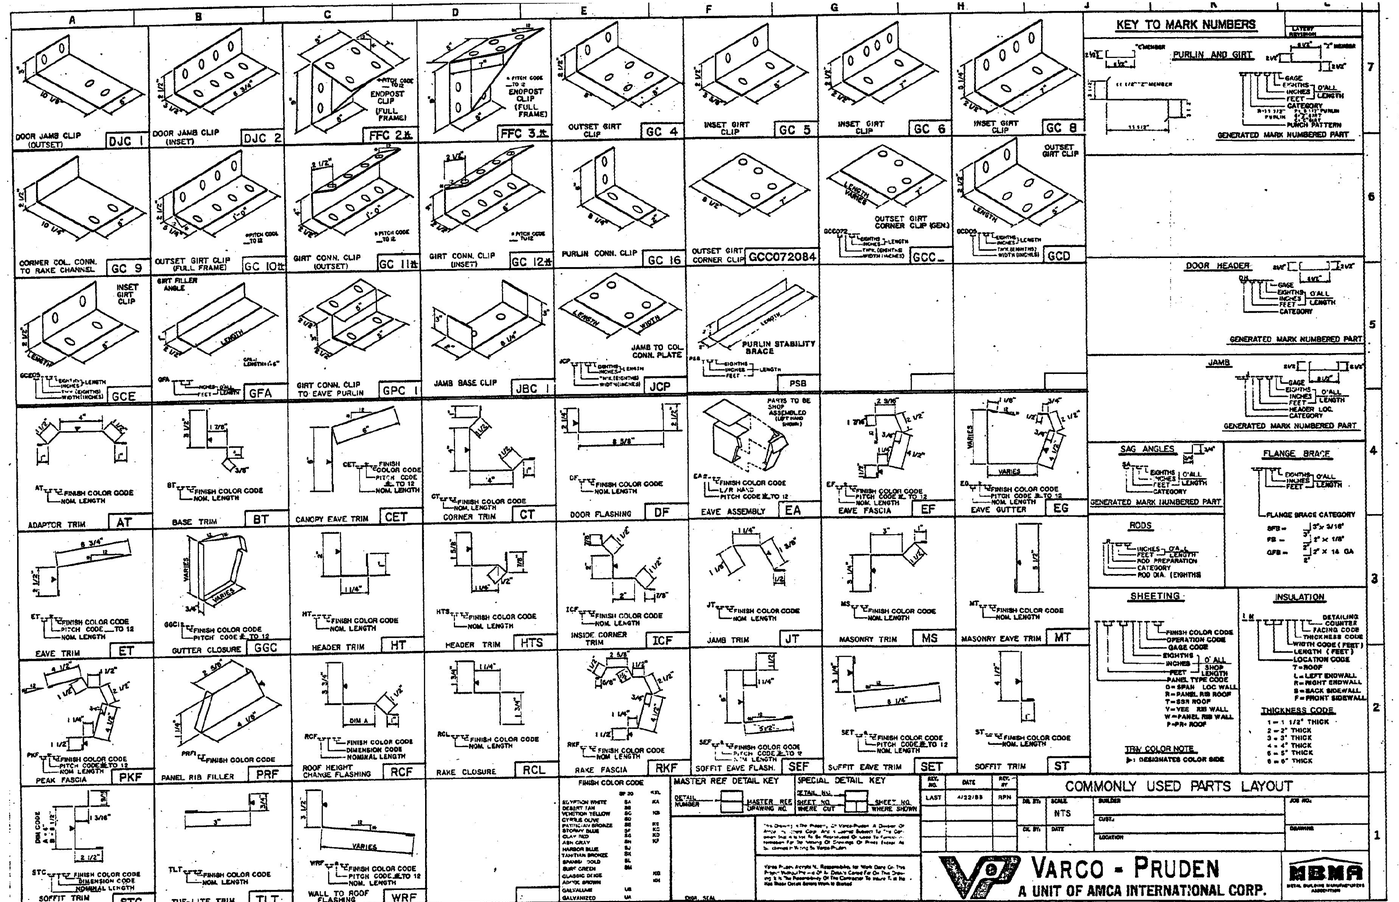
DOOR JAMB CLIP (OUTSET) DJC 1
DOOR JAMB CLIP (INSET) DJC 2
ENOPOST CLIP (FULL FRAME) FFC 2
ENOPOST CLIP (FULL FRAME) FFC 3
OUTSET GIRT CLIP GC 4
INSET GIRT CLIP GC 5
INSET GIRT CLIP GC 6
INSET GIRT CLIP GC 8
CORNER COL. CONN. TO RAKE CHANNEL GC 9
OUTSET GIRT CLIP (FULL FRAME) GC 10
GIRT CONN. CLIP (OUTSET) GC 11
GIRT CONN. CLIP (INSET) GC 12
PURLIN CONN. CLIP GC 16
OUTSET GIRT CORNER CLIP GCC072084
OUTSET GIRT CORNER CLIP (GEN) GCC
OUTSET GIRT CLIP GCD
INSET GIRT CLIP GCE
GIRT FILLER ANGLE GFA
GIRT CONN. CLIP TO EAVE PURLIN GPC 1
JAMB BASE CLIP JBC 1
JAMB TO COL. CONN. PLATE JCP
PURLIN STABILITY BRACE PSB
ADAPTOR TRIM AT
BASE TRIM BT
CANOPY EAVE TRIM CET
CORNER TRIM CT
DOOR FLASHING DF
EAVE ASSEMBLY EA
EAVE FASCIA EF
EAVE GUTTER EG
EAVE TRIM ET
GUTTER CLOSURE GGC
HEADER TRIM HT
HEADER TRIM HTS
INSIDE CORNER TRIM ICF
JAMB TRIM JT
MASONRY TRIM MS
MASONRY EAVE TRIM MT
PEAK FASCIA PKF
PANEL RIB FILLER PRF
ROOF HEIGHT CHANGE FLASHING RCF
RAKE CLOSURE RCL
RAKE FASCIA RKF
SOFFIT EAVE FLASH SEF
SOFFIT EAVE TRIM SET
SOFFIT TRIM ST
SOFFIT TRIM (ROOF EXT) STC
TUF-LITE TRIM TLT
WALL TO ROOF FLASHING WRF
KEY TO MARK NUMBERS
PURLIN AND GIRT
GENERATED MARK NUMBERED PART
DOOR HEADER
GENERATED MARK NUMBERED PART
JAMB
GENERATED MARK NUMBERED PART
SAG ANGLES
GENERATED MARK NUMBERED PART
FLANGE BRACE
RODS
SHEETING
INSULATION
TRIM COLOR NOTE
COMMONLY USED PARTS LAYOUT
VARCO - PRUDEN
A UNIT OF AMCA INTERNATIONAL CORP.
MBMA
MRD NO. 19