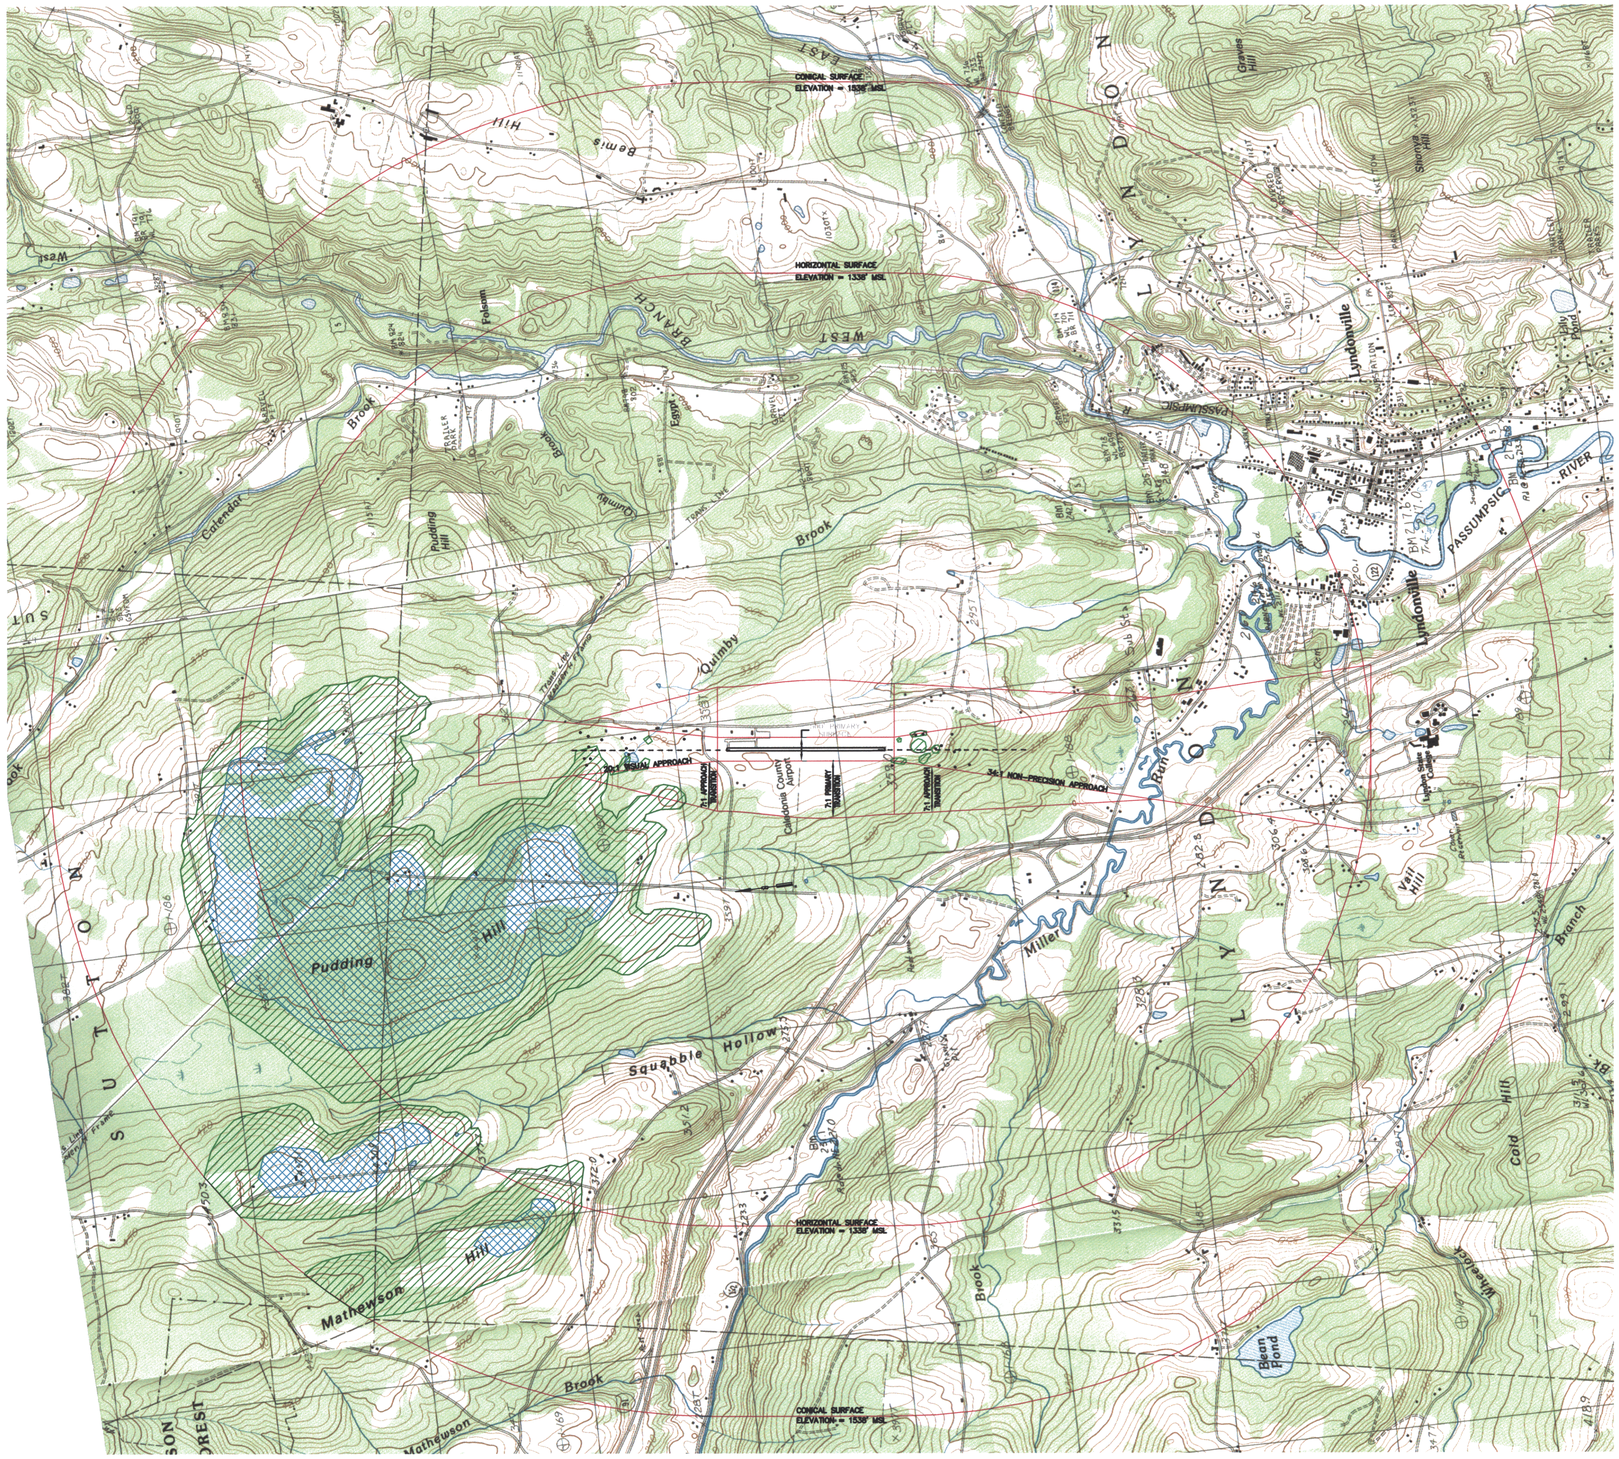

LEGEND

- TREE PENETRATION AREA
- GROUND PENETRATION AREA
- F.A.R. PART 77 SURFACES

GRAPHIC SCALE

1500 0 750 1500 3000

1 inch = 1500 feet

Dufresne-Henry
Consulting Engineers
SOUTH BURLINGTON, VT 05407
Tel. (802) 864-0223 • FAX: (802) 864-0165 • www.d-hinc.com

Rev.	Description	By	Date

CALEDONIA COUNTY STATE AIRPORT

VERMONT

FAR PART 77 IMAGINARY SURFACES PLAN

LYNDONVILLE

Project No.	8190014
Proj. Manager	JW
Proj. Designer	JW
Drawn By	MRS
Checked By	JW
Scale	1" = 1500'
Approved	
Date	01/00

Sheet 1 of 1

D

7