CALEDONIA COUNTY STATE AIRPORT							
MAP NO.	GRANTOR	GRANTEE	DATE	BOOK/PAGE	ACREAGE	TYPE	REMARKS
A	LUSSIER, R.	STATE OF VERMONT	6-68	50/425	13.6 ±	FEE	FAAP 9-43-014-C901
B	ROGGLES, I.	STATE OF VERMONT	5-68	51/265	30.6±	FEE	FAAP 9-43-014-C901*
C	RICE, H.&O.	STATE OF VERMONT	6-68	50/425	15.6±	FEE	FAAP 9-43-014-C901
D	TOWN OF LYNDON	STATE OF VERMONT	7-69	54/77		FEE	DISCONTINUANCE OF T.H. NO. 13
	RICE, H.&O.		6-68	50/425		FEE	FAAP 9-43-014-C901
	LYNDON, TOWN SCHOOL DISTRICT		6-68	51/266	0.8±	FEE	FAAP 9-43-014-C901
	EASTERBROOKS, G., C.&L.		4-68	51/259		FEE	FAAP 9-43-014-C901
	TOWN OF LYNDON		6-68	51/265B		FEE	FAAP 9-43-014-C901
E	LYNDON, TOWN SCHOOL DISTRICT	STATE OF VERMONT	6-68	51/266	0.48±	FEE	FAAP 9-43-014-C901
	TOWN OF LYNDON		6-68	51/265B	0.28±	FEE	FAAP 9-43-014-C901
F	EASTERBROOKS, G., C.&L.	STATE OF VERMONT	4-68	51/259	8.3±	FEE	FAAP 9-43-014-C901
G	STATE OF VERMONT	TOWN OF LYNDON	10-68	50/444	UNKNOWN	FEE	NEW T.H. NO. 13
H	EASTERBROOKS, G., C.&L.	STATE OF VERMONT	4-68	51/259	8.7±	EASEMENT	FAAP 9-43-014-C901
I	RICE, H.&O.	STATE OF VERMONT	6-68	50/425	1.0±	FEE	FAAP 9-43-014-C901
J1, J2	ROGGLES, I.	STATE OF VERMONT	5-68	50/265	N/A DRAINAGE DITCHES	EASEMENT	FAAP 9-43-014-C901 EASEMENT TO DISCHARGE WATER

*RETAINED AGRICULTURAL RIGHTS

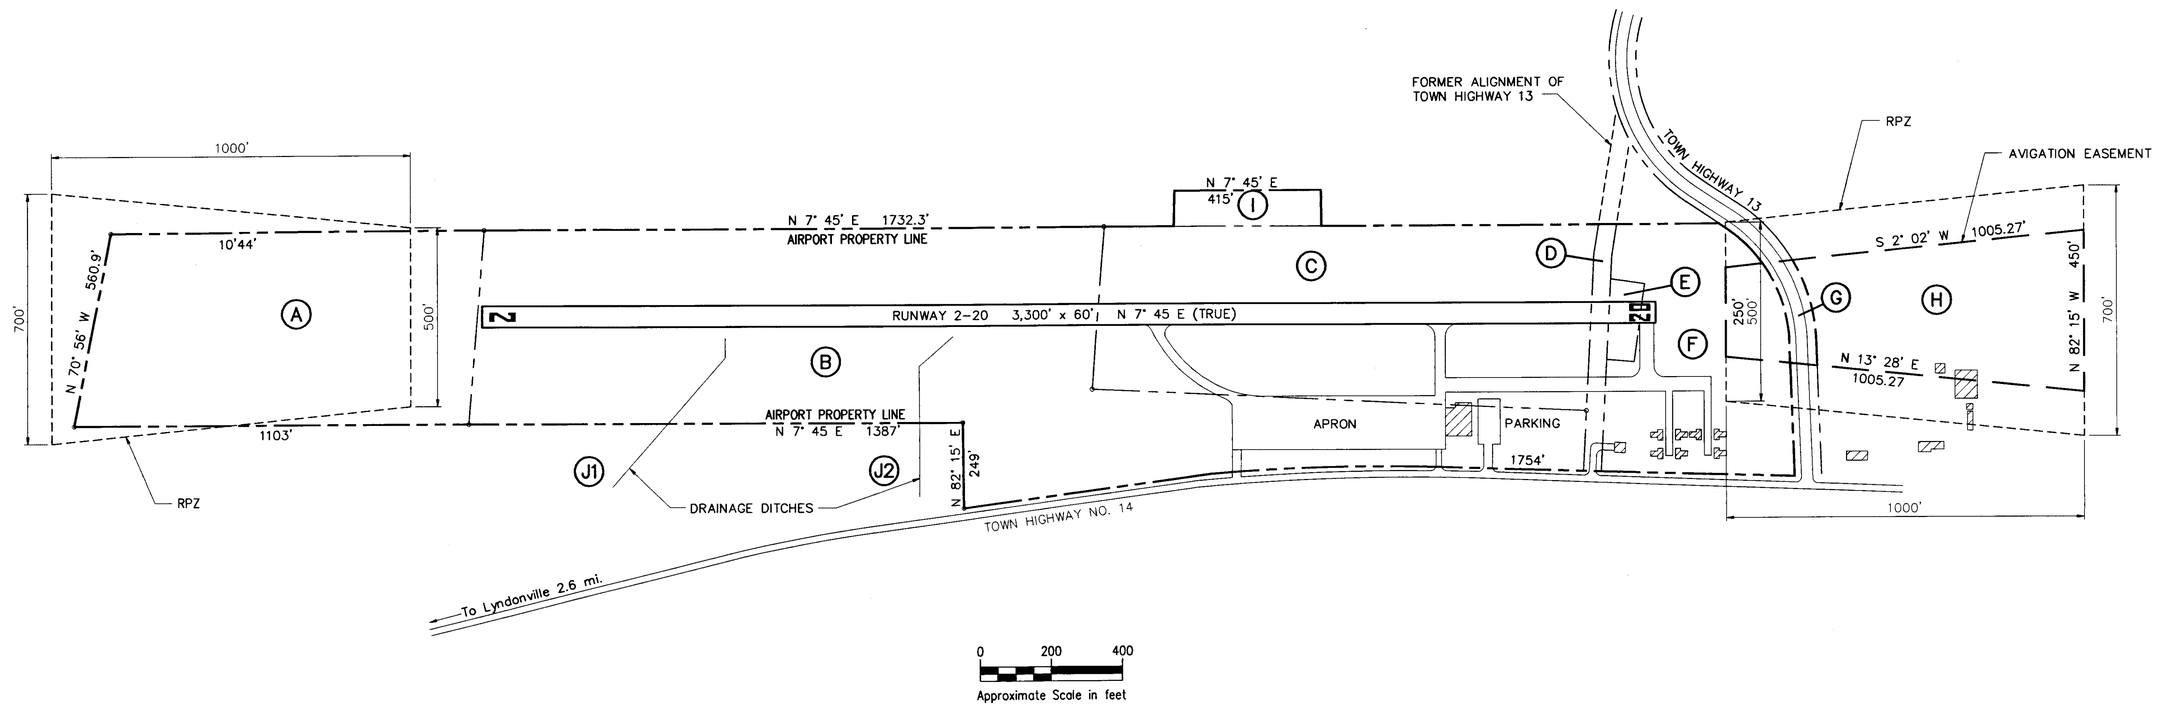

Legend	
Feature	Existing
Airport Property Line	
Right-of-way Line	
Avigation Easement	
Parcel Line (Internal)	
Runway Protection Zone	
Runway Pavement	
Roads & Other Pavement	
Building	

Notes:

1.) Map prepared from scanned images of drawings labelled: "Exhibit A Property map" obtained from VAOT dated 5/79 and revised 11/1/91, and "Airport Layout Plan" obtained from VAOT dated 2/27/92.

Revisions:	Drawn By:	App'd. By:	Date:

Designed By: POM Date: 4/2001
Drawn By: PM Date: 4/2001
Checked By: POM Date: 4/2001

UNAUTHORIZED ALTERATION OR ADDITION TO THIS DOCUMENT IS A VIOLATION OF SECTION 7209 SUBDIVISION 2 OF THE NEW YORK STATE EDUCATION LAW

CHA
DRAWING COPYRIGHT © 2001
CLOUGH, HARBOUR & ASSOCIATES LLP
ENGINEERS, SURVEYORS, PLANNERS & LANDSCAPE ARCHITECTS
III WINNERS CIRCLE ALBANY, NEW YORK 12205

CHA Project No. 7608-54

VERMONT AGENCY OF TRANSPORTATION
DIVISION OF RAIL AND AVIATION

VAOT Airport Retainer Services
Contract: 0284037, Work Order: #1

Caledonia County State Airport
Lyndon, Vermont

AIRPORT PROPERTY MAP

SCALE: AS SHOWN | DATE: APRIL 2001

Drawing No. 1

SHEET 1 OF 1