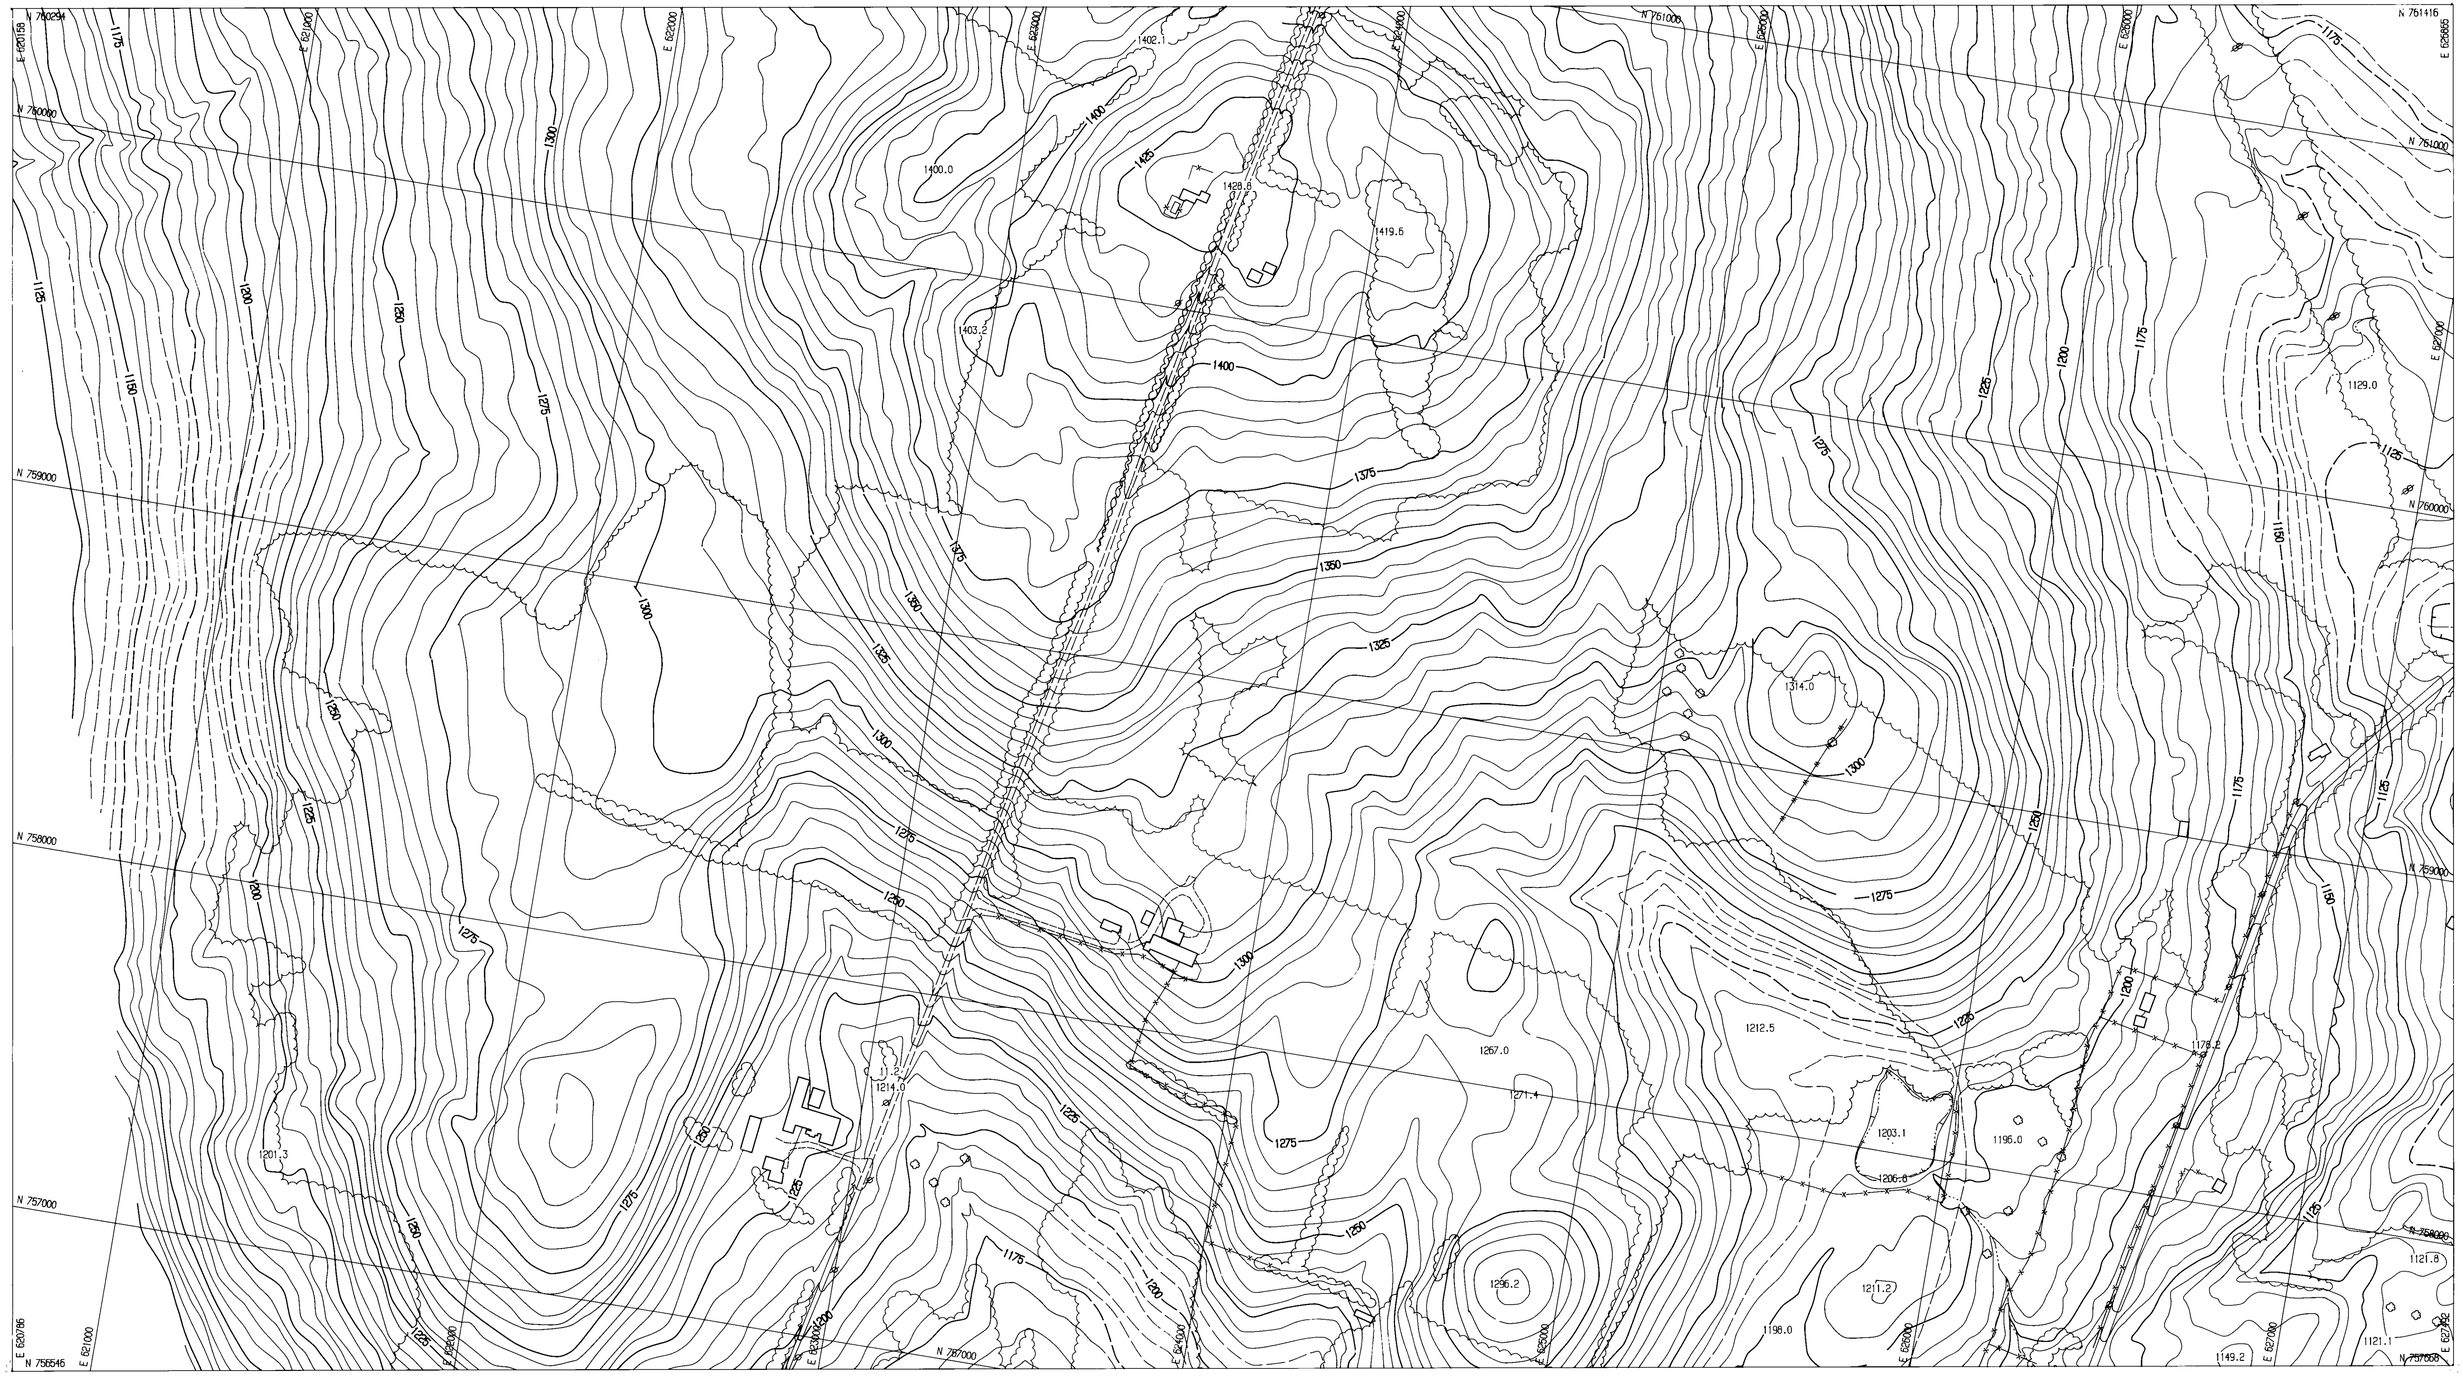

COMPILED AND CONTROLLED BY JAMES W. SEWALL COMPANY
BY PHOTOGRAMMETRIC METHODS FROM
AERIAL PHOTOGRAPHS DATED 5-8-87

STANDARD PROCEDURE DICTATES THAT PHOTOGRAMMETRIC MAPS BE FIELD CHECKED PRIOR TO USE. IN AREAS WHICH ARE OBSCURED BY VEGETATION OR PHYSICAL FEATURES, CONTOURS AND DETAIL MAY ONLY BE APPROXIMATE.

LEVEL DATUM IS N.G.V.D.
1000 FOOT GRID BASED
ON VERMONT COORDINATE SYSTEM
SCALE: 1 INCH = 200 FEET

LYNDON, VT.

SHEET 3 OF 5

LN3

P7011