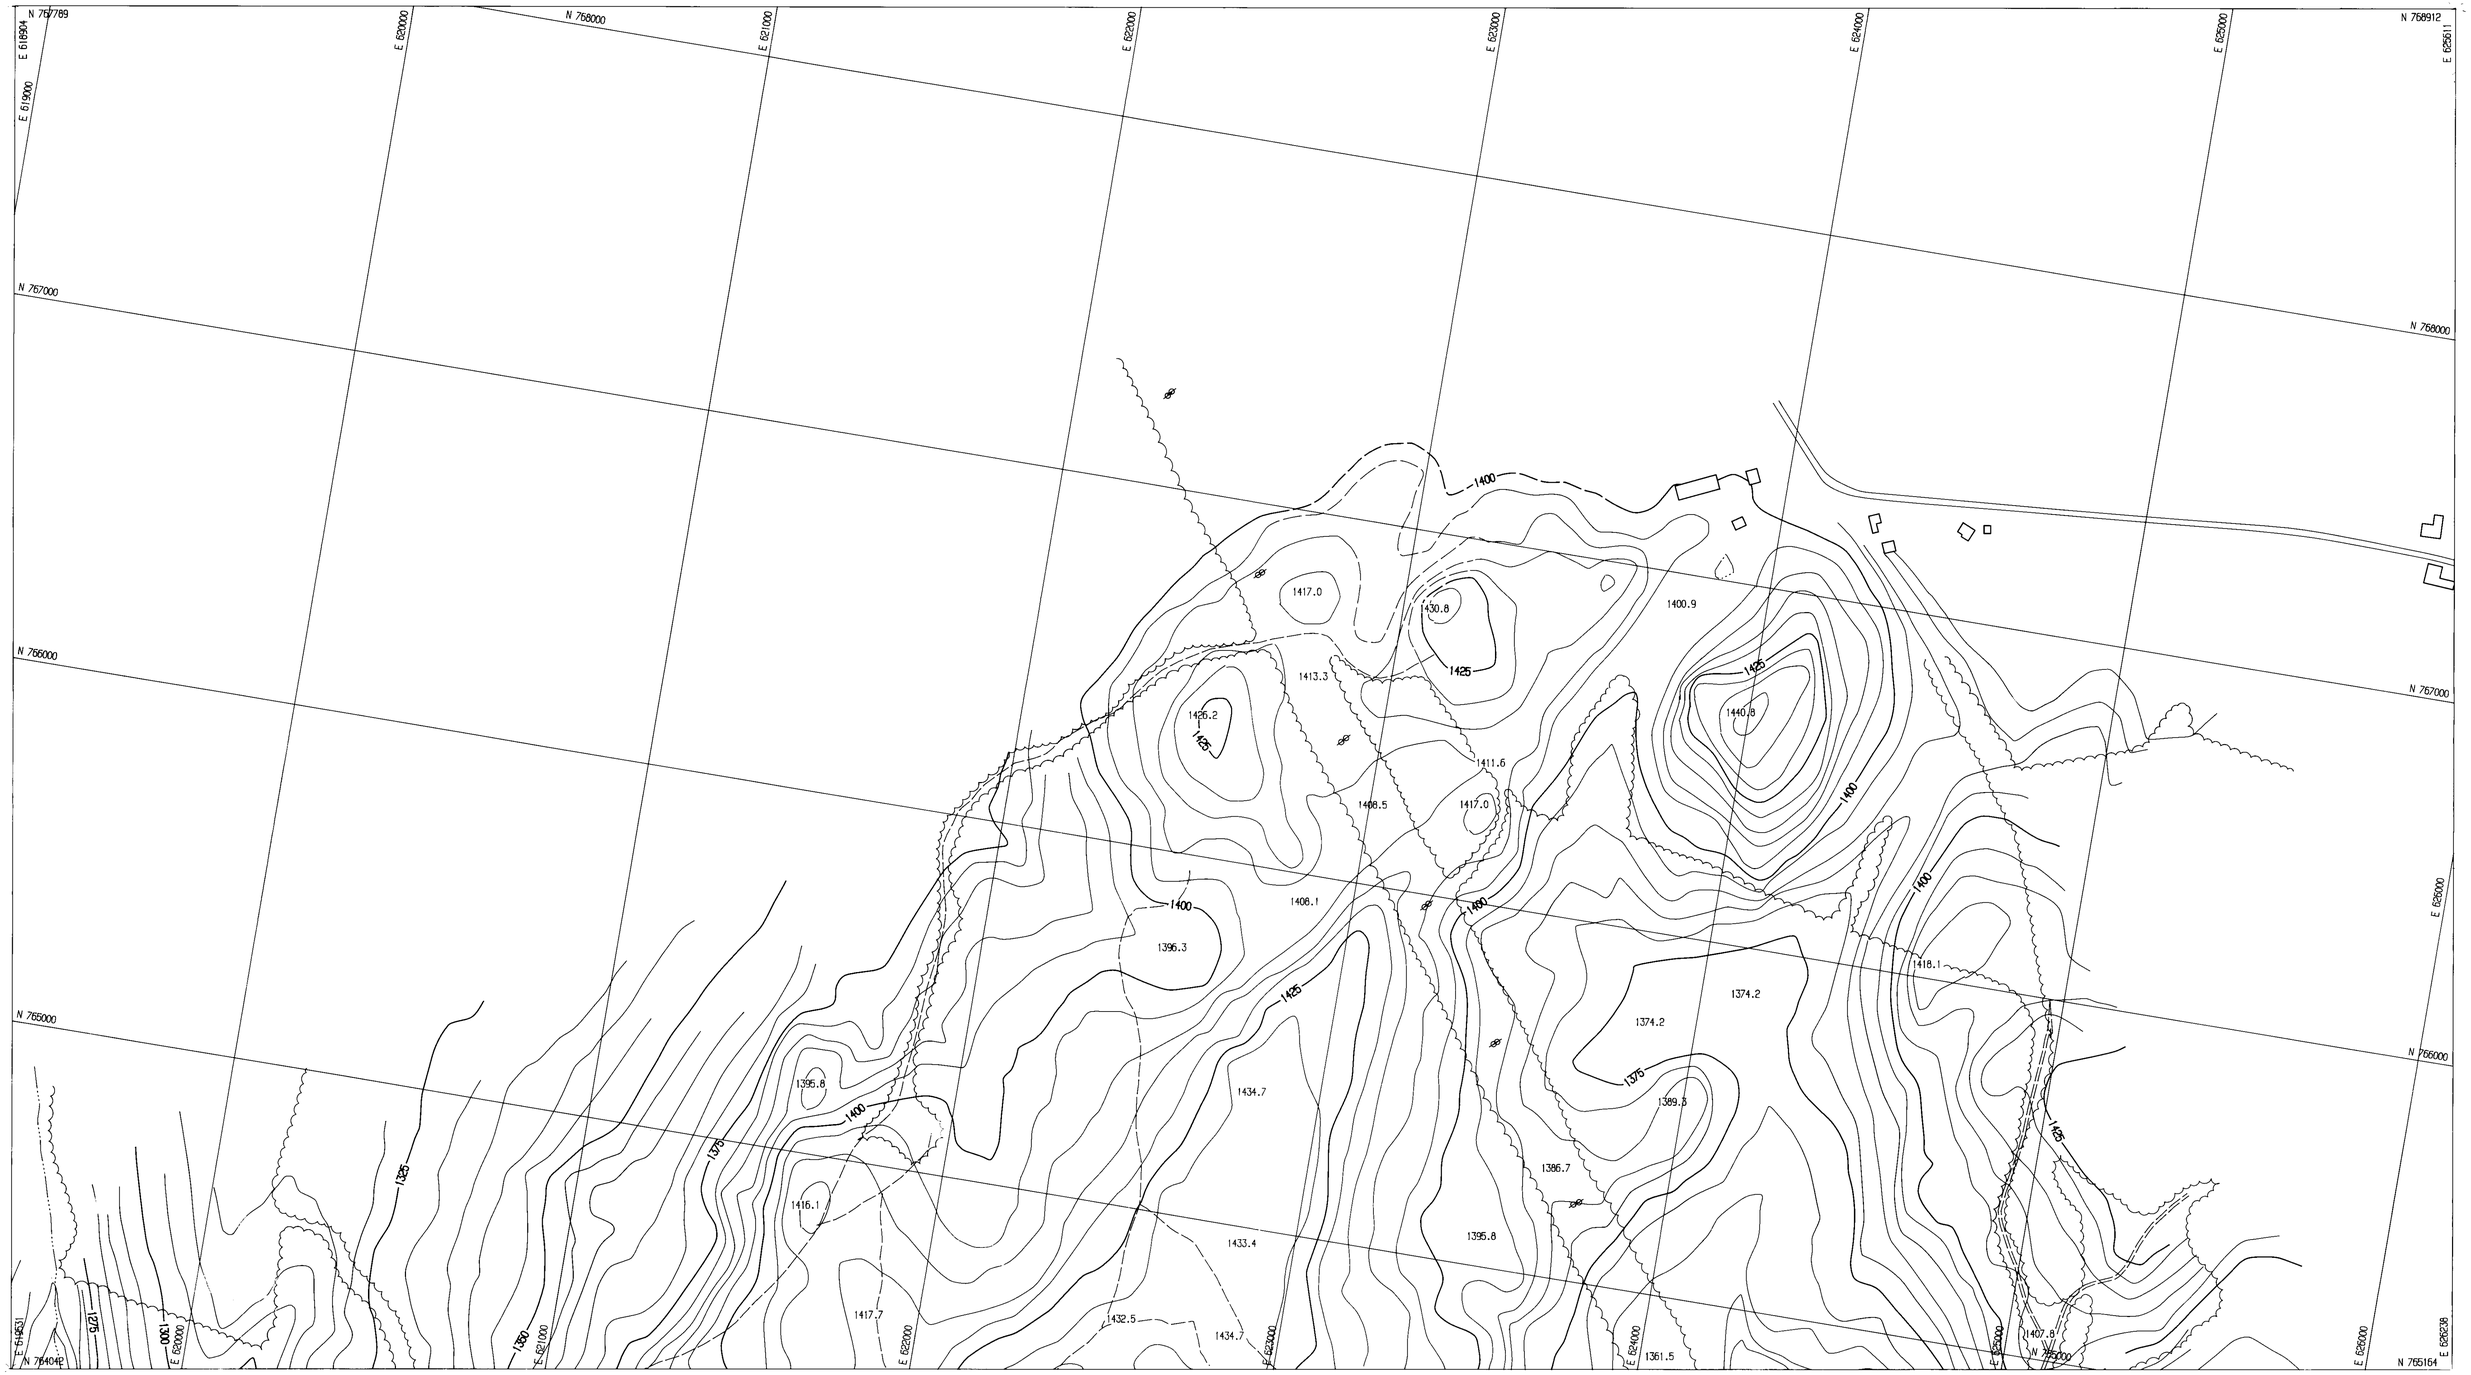

COMPILED AND CONTROLLED BY JAMES W. SEWALL COMPANY
BY PHOTOGRAMMETRIC METHODS FROM
AERIAL PHOTOGRAPHS DATED 5-8-87

STANDARD PROCEDURE DICTATES THAT
PHOTOGRAMMETRIC MAPS BE FIELD CHECKED
PRIOR TO USE. IN AREAS WHICH ARE
OBSCURED BY VEGETATION OR PHYSICAL
FEATURES, CONTOURS AND DETAIL MAY
ONLY BE APPROXIMATE.

LEVEL DATUM IS N.G.V.D.
1000 FOOT GRID BASED
ON VERMONT COORDINATE SYSTEM
SCALE: 1 INCH = 200 FEET

LYNDON, VT.

SHEET 5 OF 5

LN5

P7011