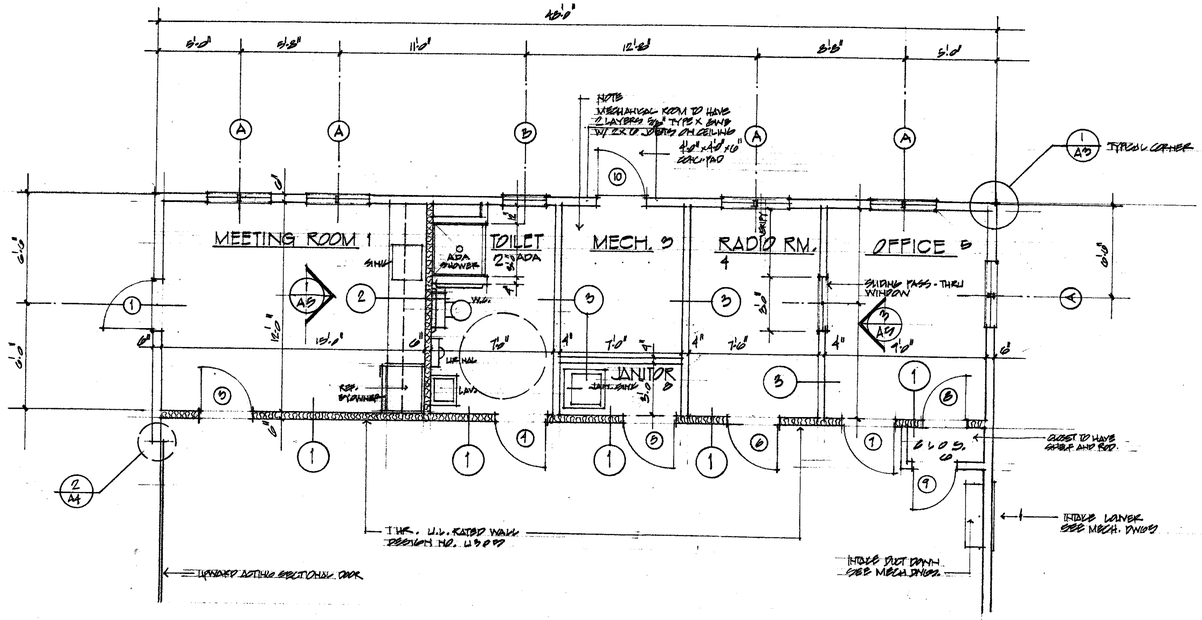

PARTIAL FLOOR PLAN - ADMINISTRATION AREA SCALE 1/4"=1'-0"

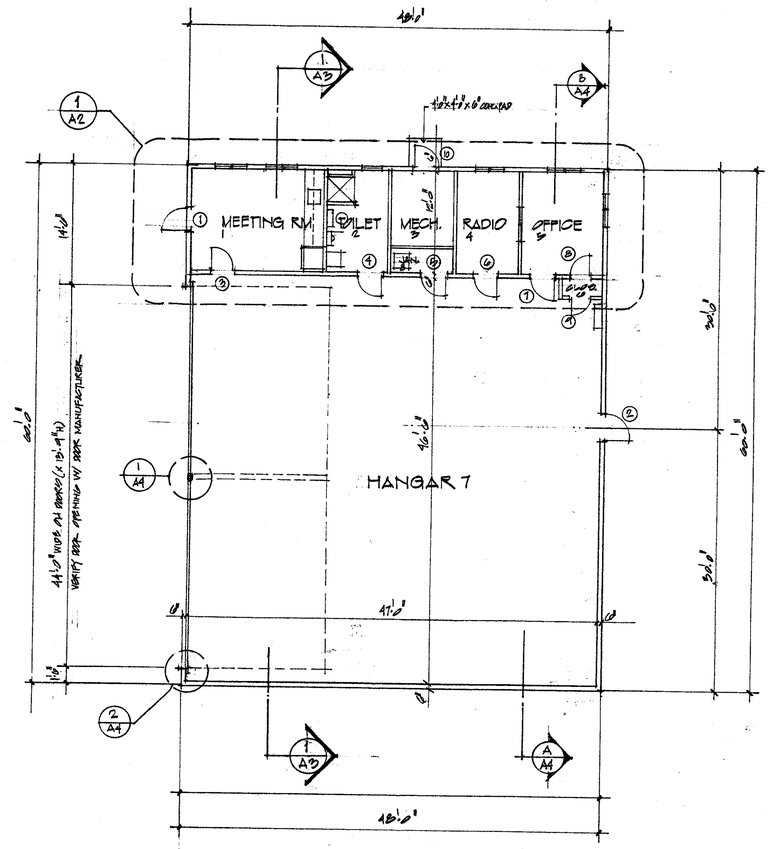

GROUND FLOOR PLAN SCALE 1/8"=1'-0"

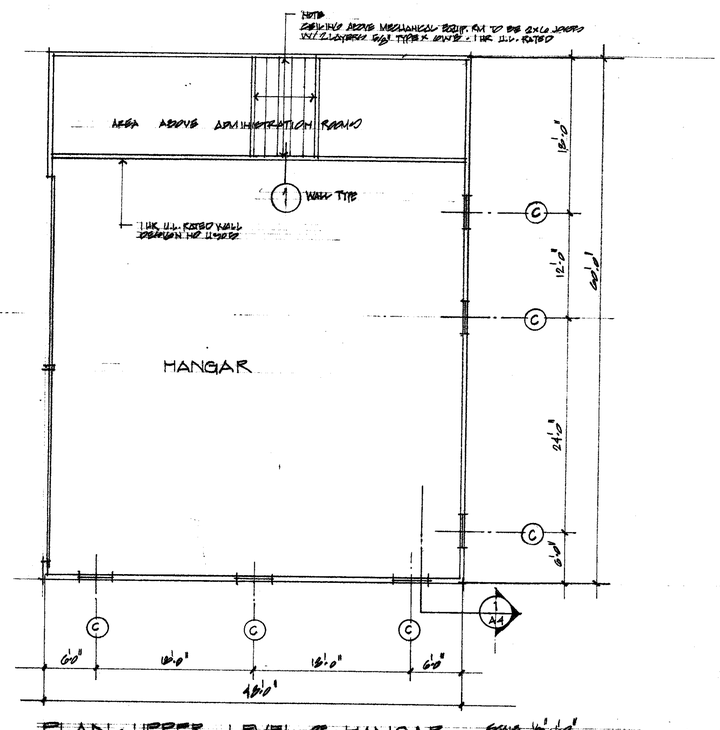

PLAN - UPPER LEVEL OF HANGAR SCALE 1/8"=1'-0"

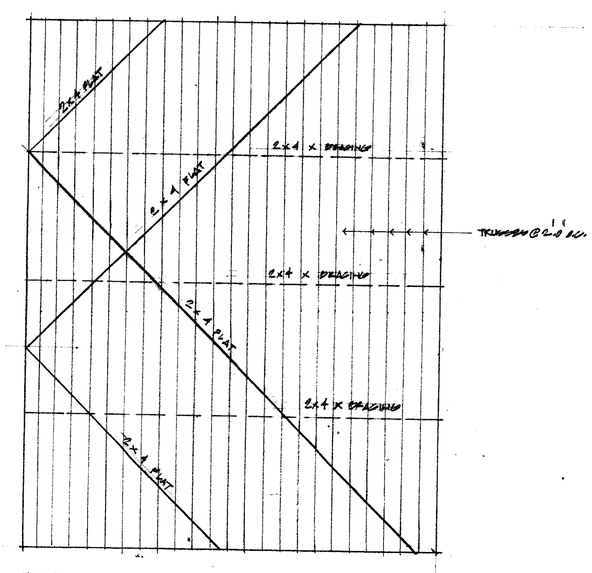

NOTES
1. 2x4's PLAT ARE NAILED TO TOP OF TRUSS BOTTOM CHORD WITH (2) 10d NAILS.
2. 2x4's x BRACING ARE NAILED TO TRUSS WEB MEMBERS.
3. ATTACH ALL BRACING TO EXTERIOR WALLS WITH 2x4 CLEATS AND 16d NAILS.

TRUSS WIND BRACING PLAN

APRIL 2005

PROJECT:
NEW HANGAR FOR:
CIVIL AIR PATROL
TITLE: COLEBROOK COUNTY STATE AIRPORT, LYNDONVILLE, VT.
FLOOR PLANS

CHARLES E. METZ
ARCHITECT
THE GRIST MILL
BRADFORD VT 05033

DRAWING: A2