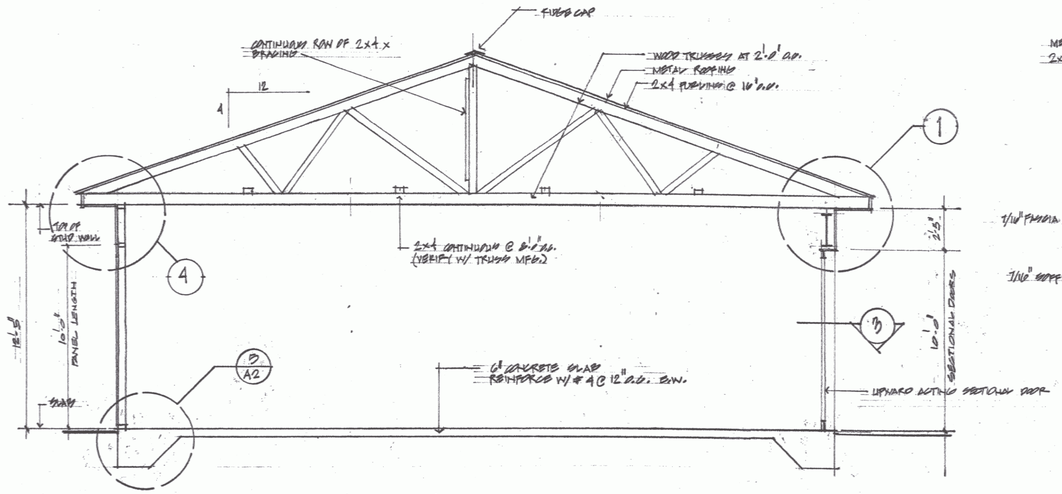

SECTION A

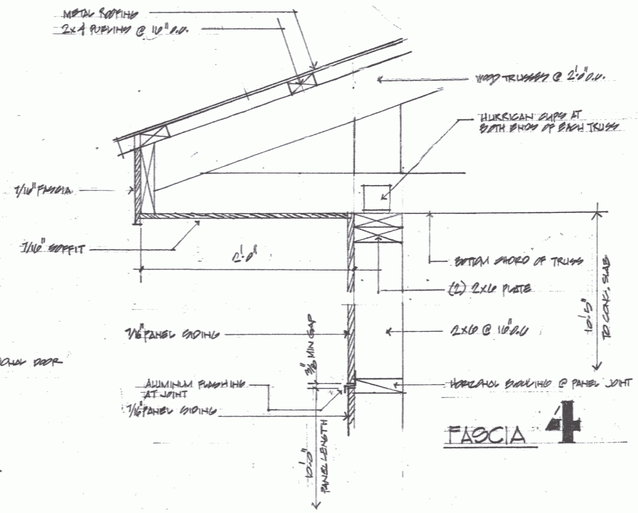

FASCIA 4

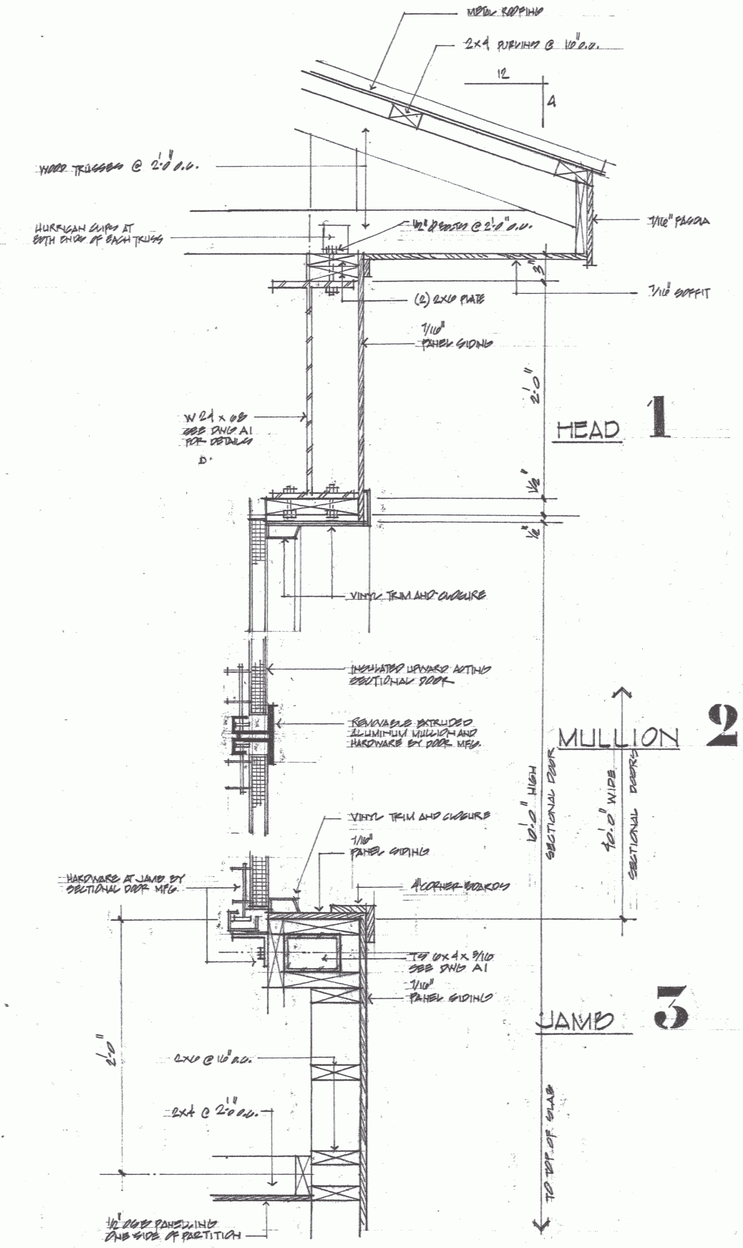

SECTION AND DETAILS AT HANGAR DOOR

SCALE 1½" = 1'-0"

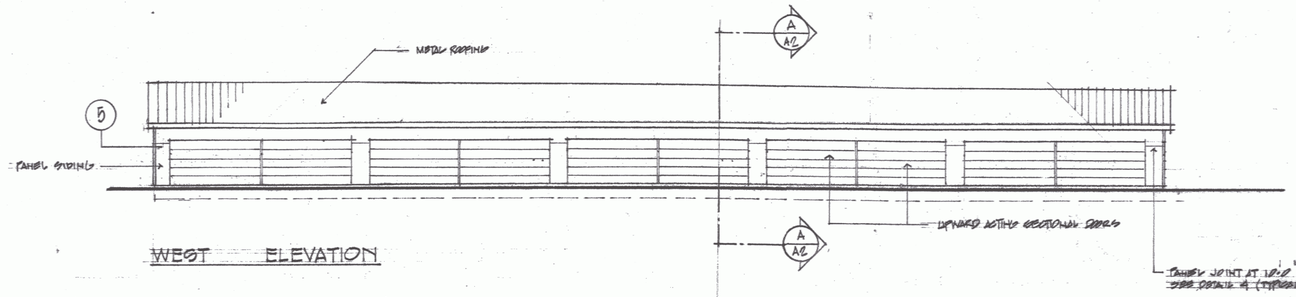

WEST ELEVATION

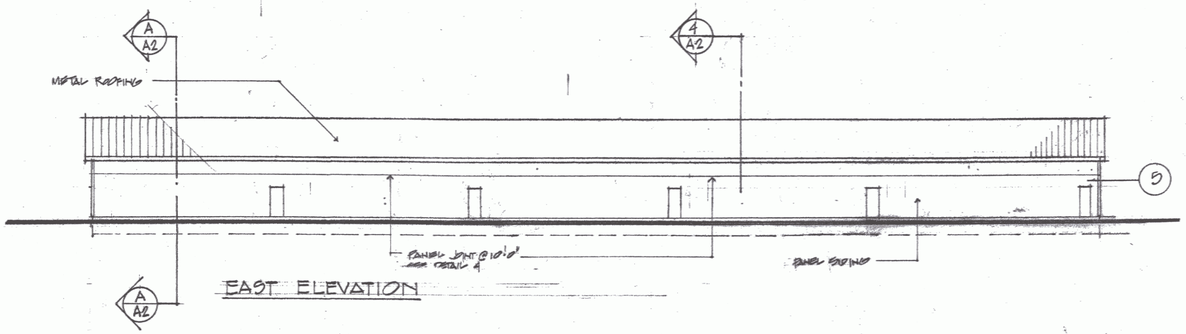

EAST ELEVATION

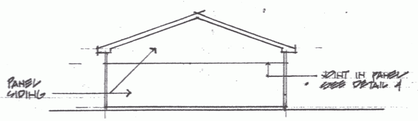

NORTH ELEVATION

SOUTH SIMILAR

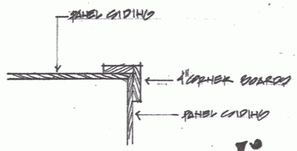

CORNER BOARDS 5

NOT FOR CONSTRUCTION D APRIL 06

PROJECT:
NEW 5 BAY HANGAR
CALEDONIA COUNTY STATE AIRPORT
LYNDONVILLE VERMONT

TITLE:
SECTION A
ELEVATIONS
DETAILS

CHARLES E. METZ
ARCHITECT
THE GRIST MILL
BRADFORD VT 05033

DRAWING:
A2