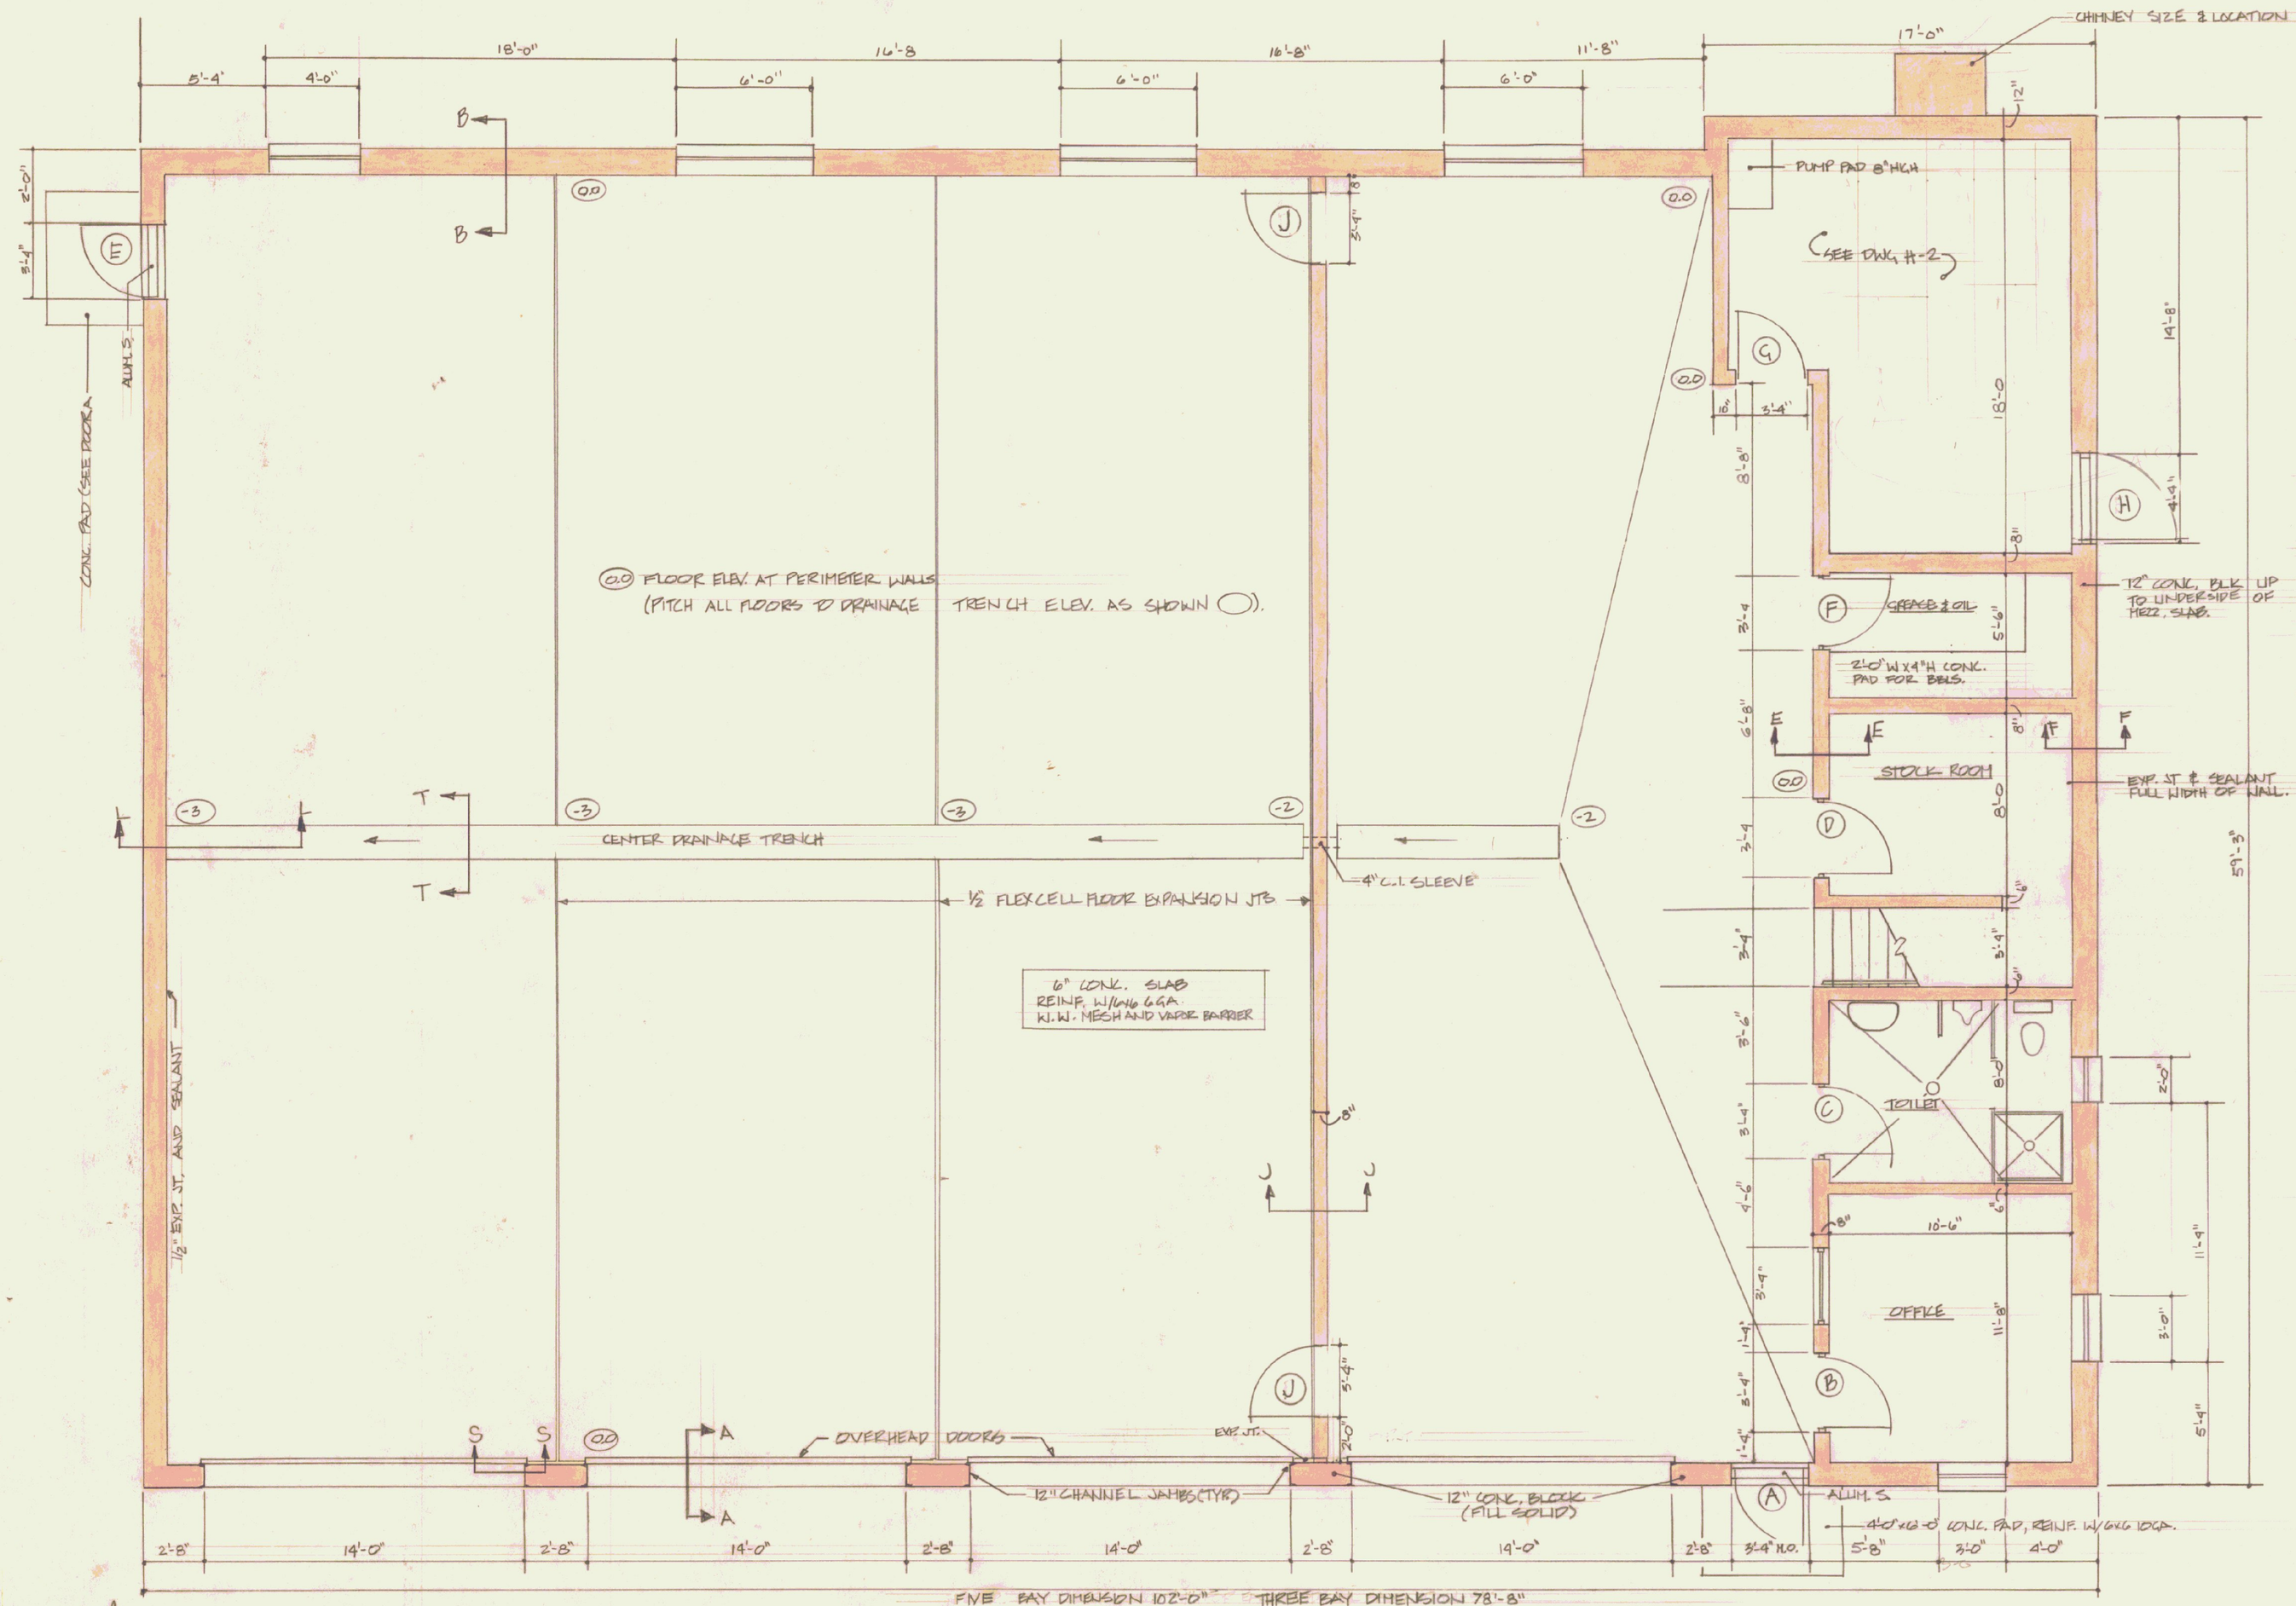

PLAN 1/4" = 1'-0"

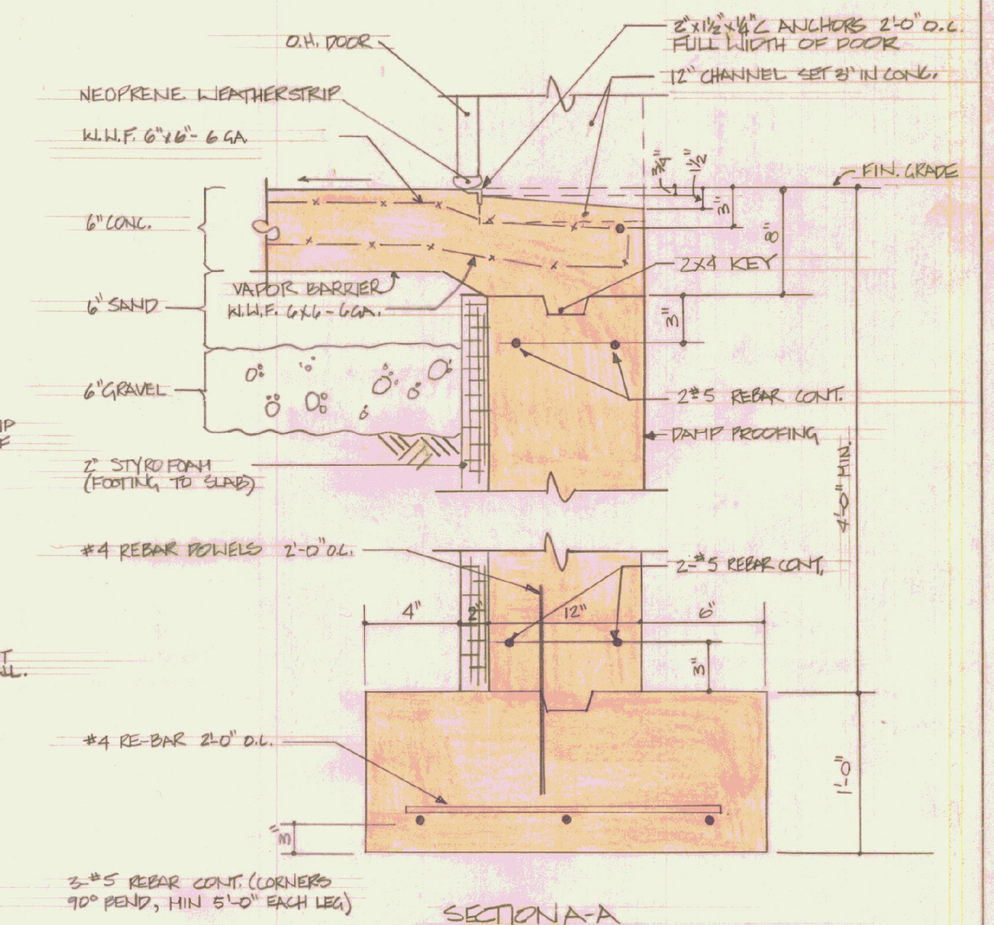

SECTION A-A

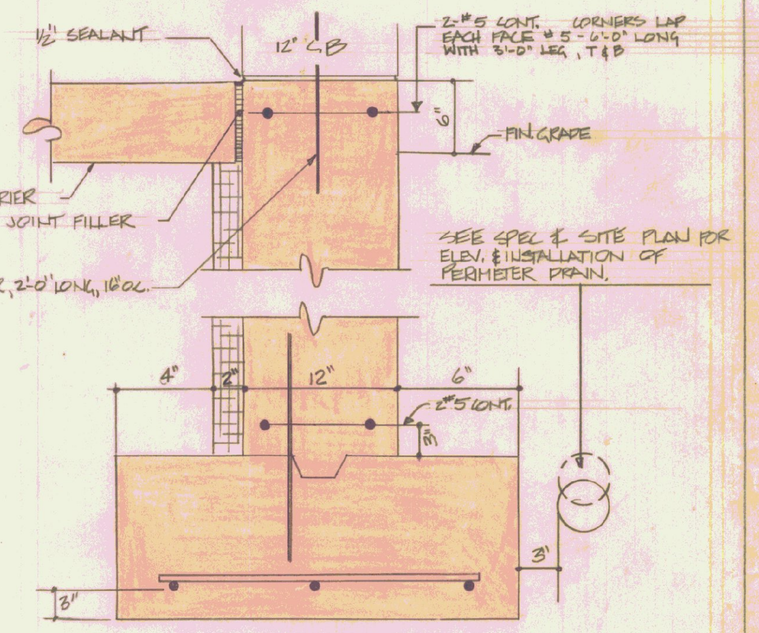

SECTION B-B

TYPICAL FOUNDATION FOR ALL SIDES OF BLDG. EXCEPT AT DOORS (SEE ABOVE FOR OTHER INFORMATION)

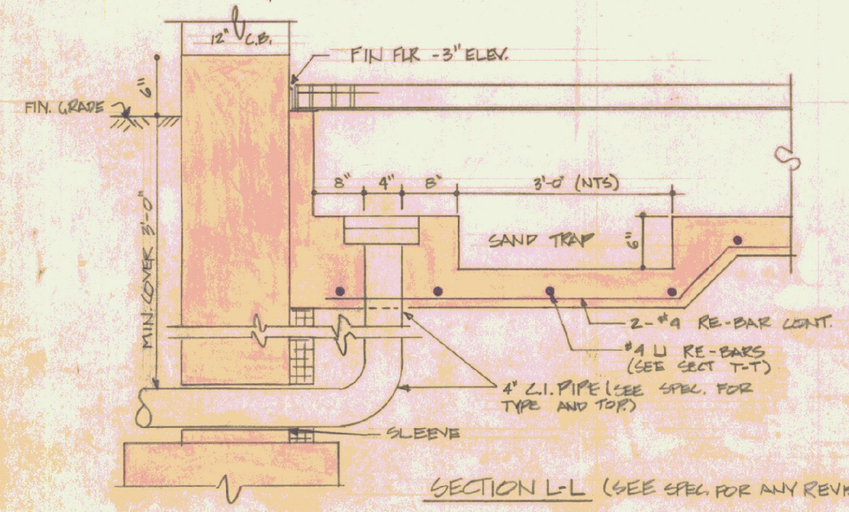

SECTION L-L (SEE SPEC. FOR ANY REVISION)

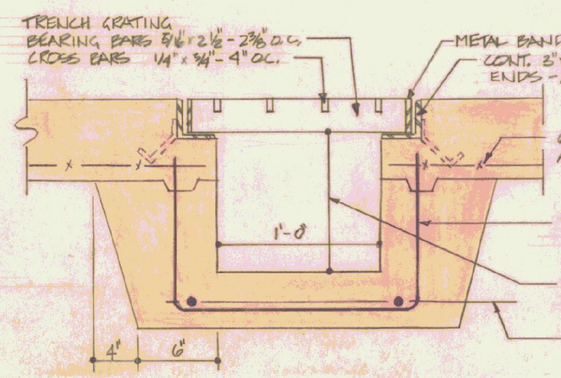

SECTION T-T

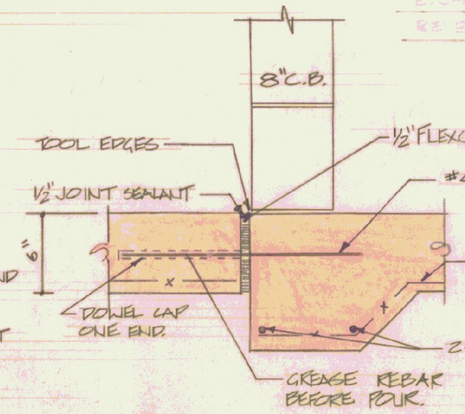

SECTION J-J

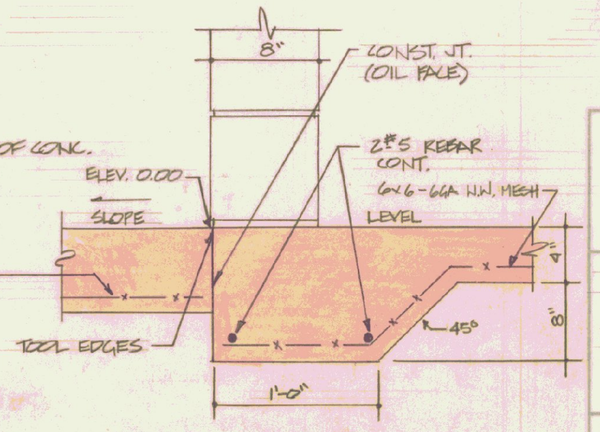

SECTION E-E

STATE OF VERMONT
DIVISION OF STATE BUILDINGS
AGENCY OF ADMINISTRATION
MONTPELIER, VERMONT

STANDARD BAY HIGHWAY GARAGE BLDG.
FLOOR PLAN & FOUNDATION DETAILS

SCALE: 1½" = 1'-0" OR AS NOTED

DATE: 6-11-79		REVISIONS:	DWG. NO. A-1
DRAWN BY: RCH	APPROVED BY:		1 OF