PERCOLATION TESTS

PT 1 5 MIN/IN (DESIGN)
PT 2 7 MIN/IN
PT 3 4 MIN/IN
PT 4 2 MIN/IN

LEGEND

O.H.P. — OVERHEAD POWER
P.P. — POWER POLE
N.I.C. — NOT IN CONTRACT
℄ — PROPERTY LINE
— EXIST. BUILDING TO REMAIN
— NEW BUILDING
— EXIST. BUILDING TO BE REMOVED
— BACKHOE TEST PITS (TH)
△ — PERCOLATION TEST LOCATION

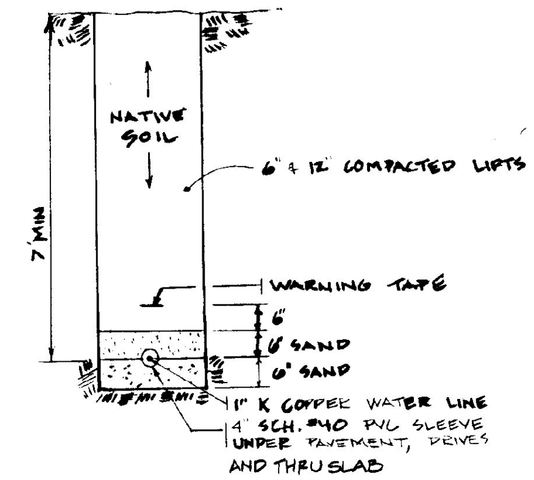

WATER LINE TRENCH DETAIL
NTS

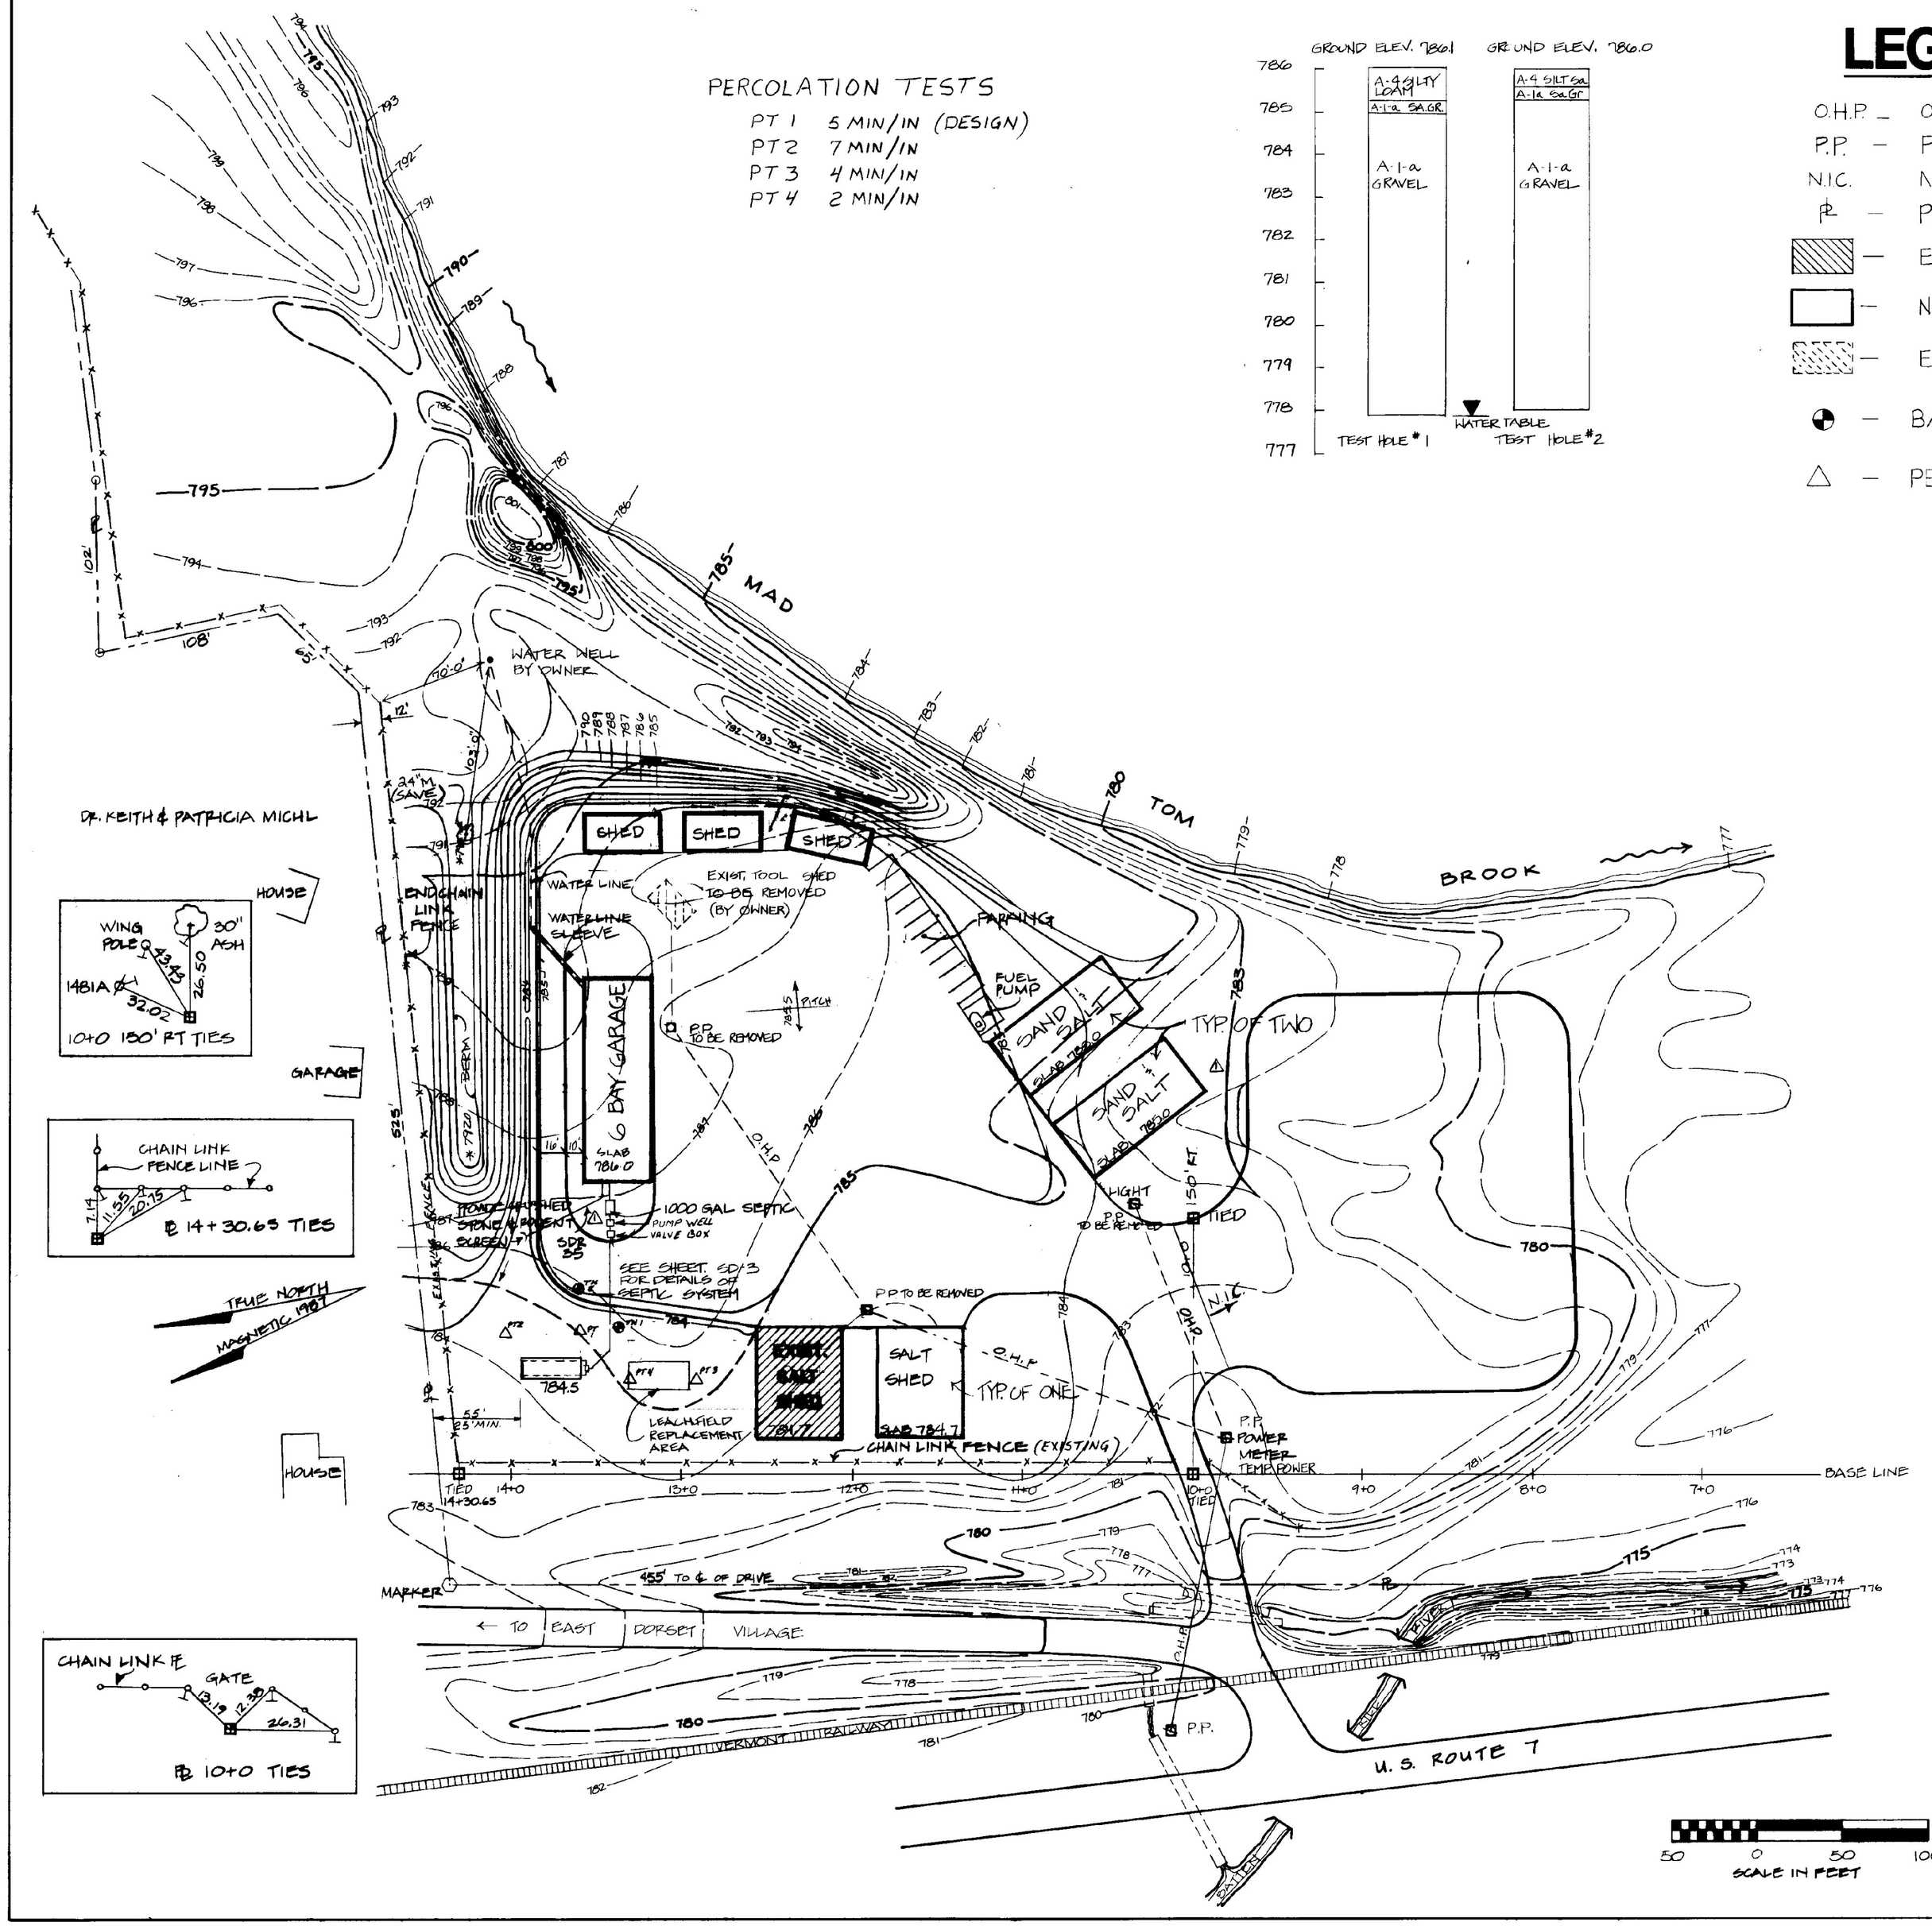

NOTE:
RAKE, SEED, AND MULCH ALL AREAS DISTURBED BY CONSTRUCTION. USE URBAN MIX ON AREAS TO RECEIVE TOPSOIL AND CONSERVATION MIX ON ALL OTHER AREAS

STATE OF VERMONT
JAMES A. RICHARDSON NO. 2887 REGISTERED PROFESSIONAL ENGINEER

STATE OF VERMONT
DEPARTMENT OF STATE BUILDINGS
AGENCY OF ADMINISTRATION
MONTPELIER, VERMONT

VERMONT AGENCY OF TRANSPORTATION
6 BAY GARAGE
DISTRICT 1, EAST DORSET, VERMONT
SITE AND UTILITY PLAN

DATE: APRIL, 1990	SCALE: 1" = 50'	REVISIONS: 3-23-90 K. HEILDERSON; 5-28-90 A. POULIN (CONTOURS)	DWG. NO. SD-2
DRAWN BY: A. POULIN	APPROVED BY: J.A. RICHARDSON	△ 8-13-90 A. POULIN; 11/92 A. POULIN PUBL. BALF. & SHEDS	3 OF 22