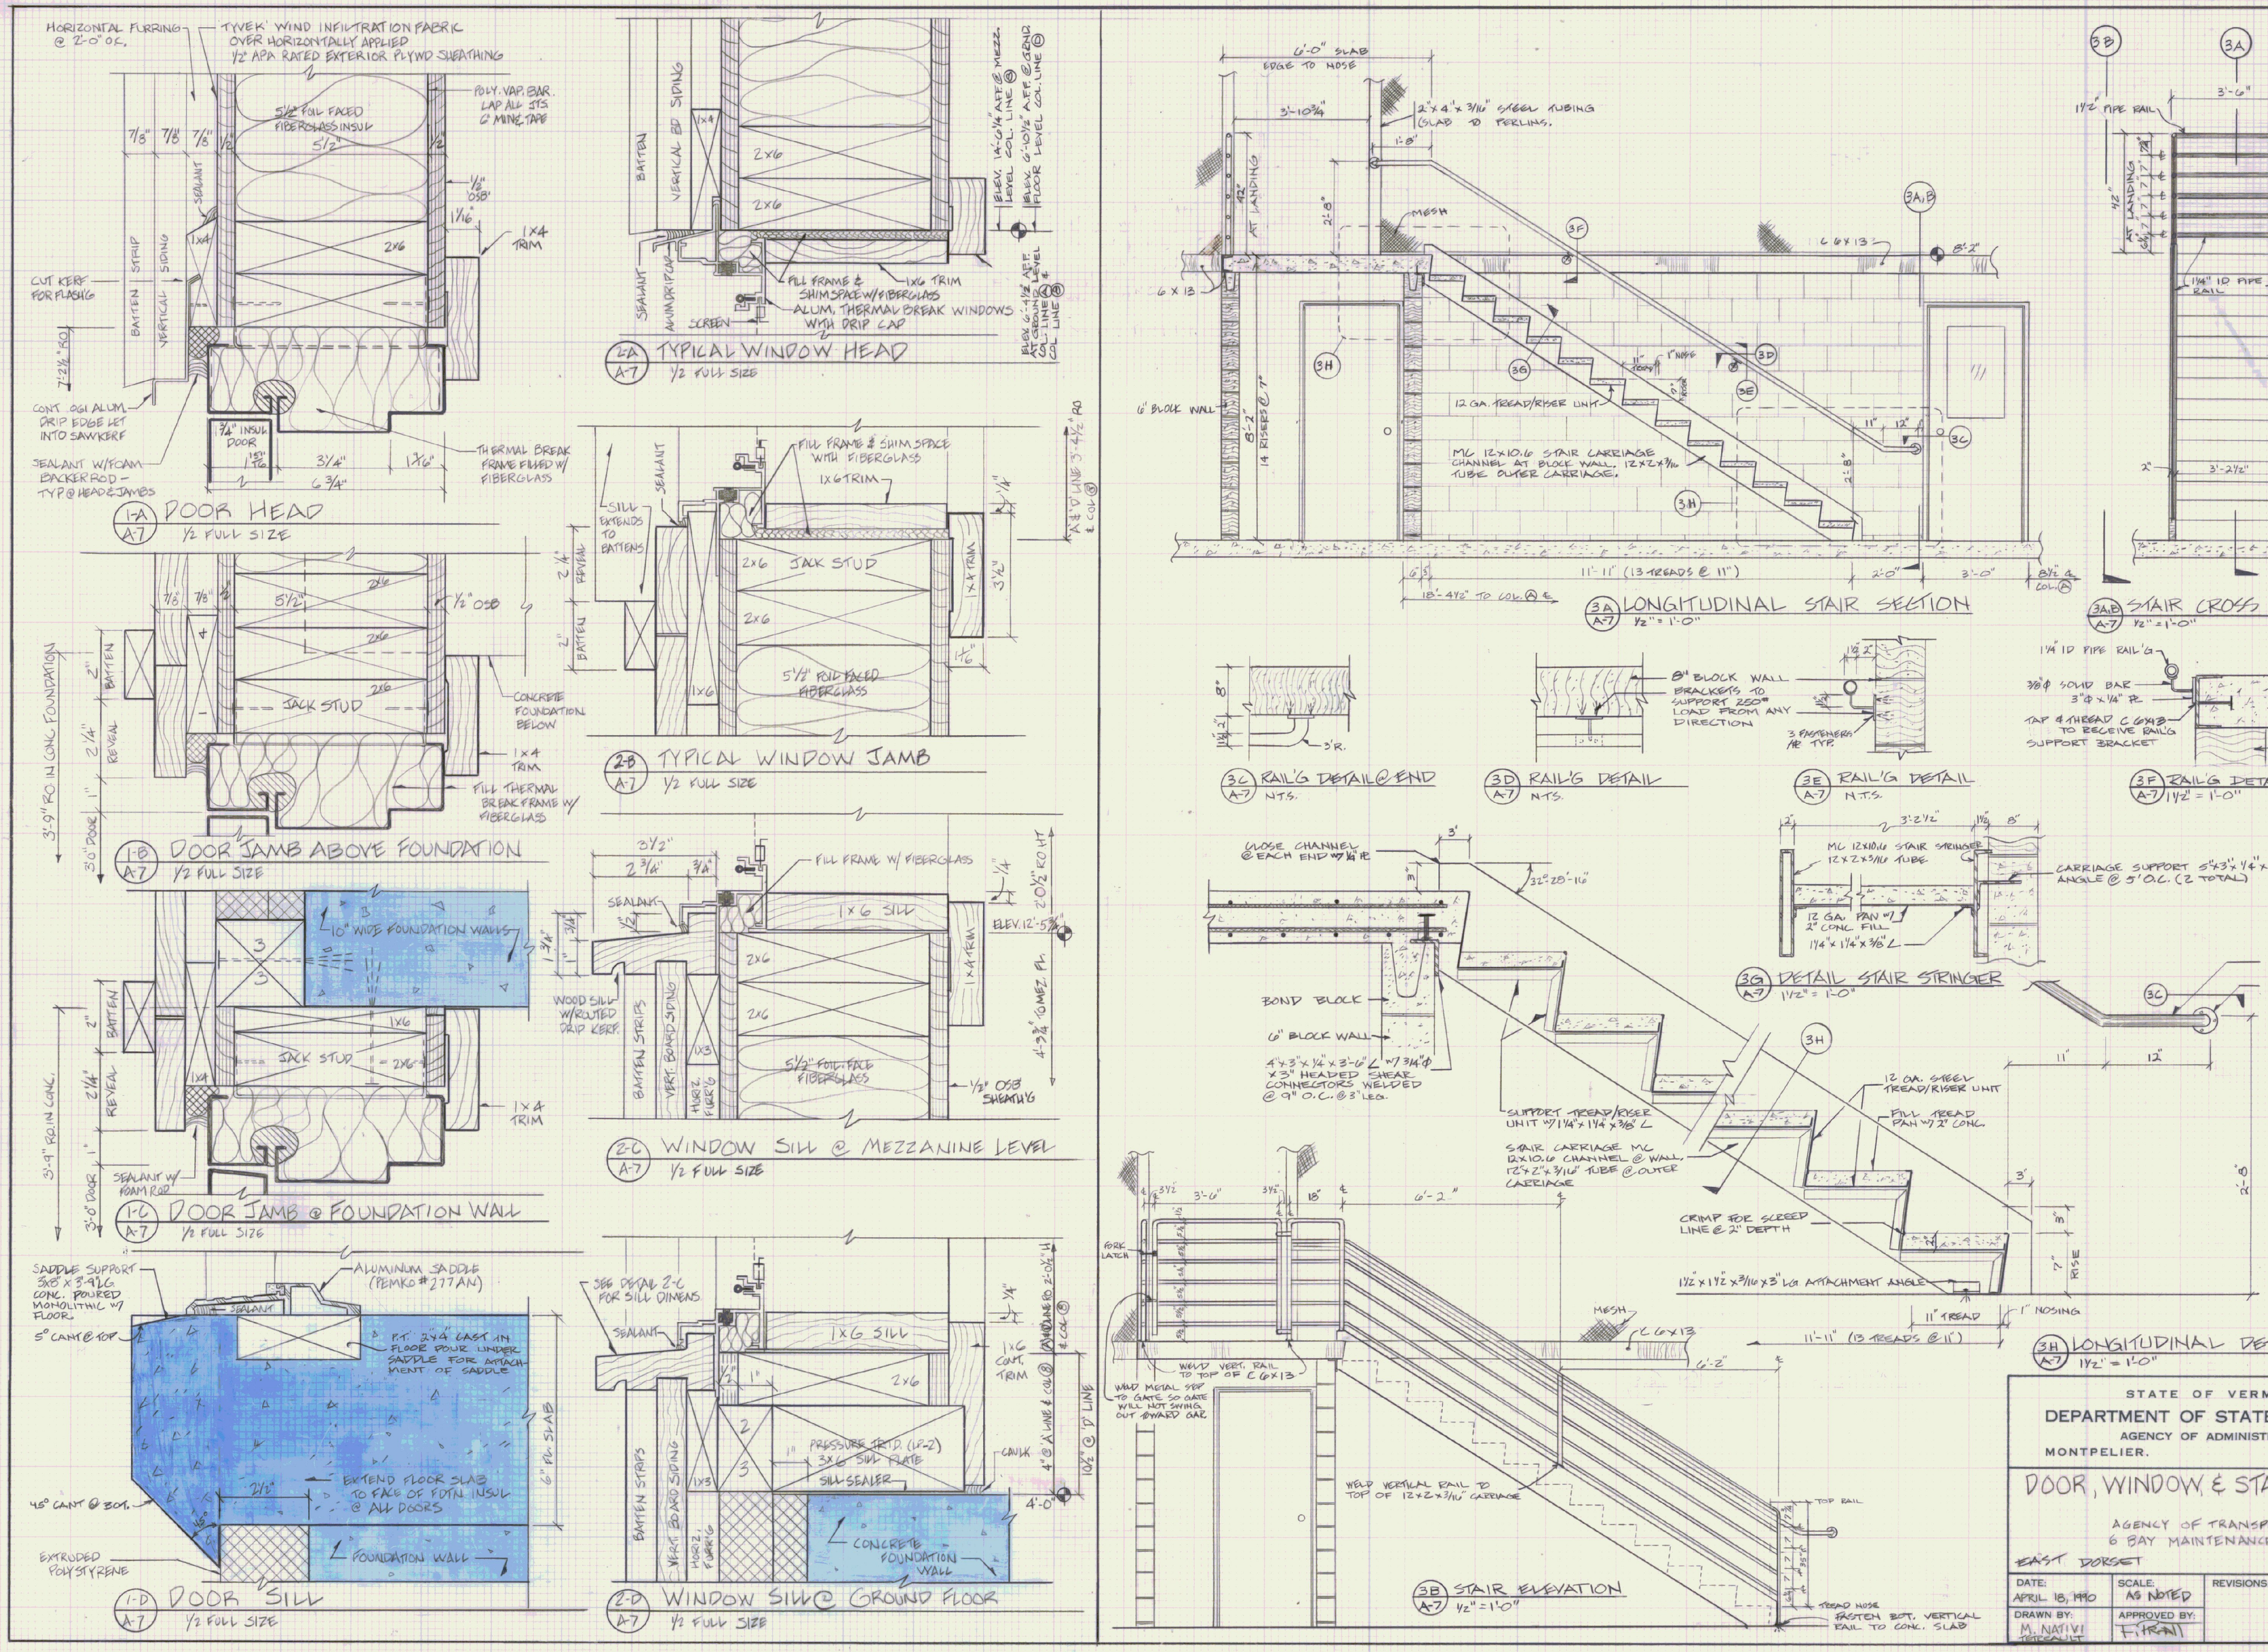

STATE OF VERMONT
DEPARTMENT OF STATE BUILDINGS
AGENCY OF ADMINISTRATION
MONTPELIER. VERMONT

DOOR, WINDOW, & STAIR DETAILS

AGENCY OF TRANSPORTATION
6 BAY MAINTENANCE GARAGE
EAST DORSET VERMONT

DATE: APRIL 18, 1990	SCALE: AS NOTED	REVISIONS:	DWG. NO. A-7
DRAWN BY: M. NATIVI	APPROVED BY: F. TRAN		12 OF 22