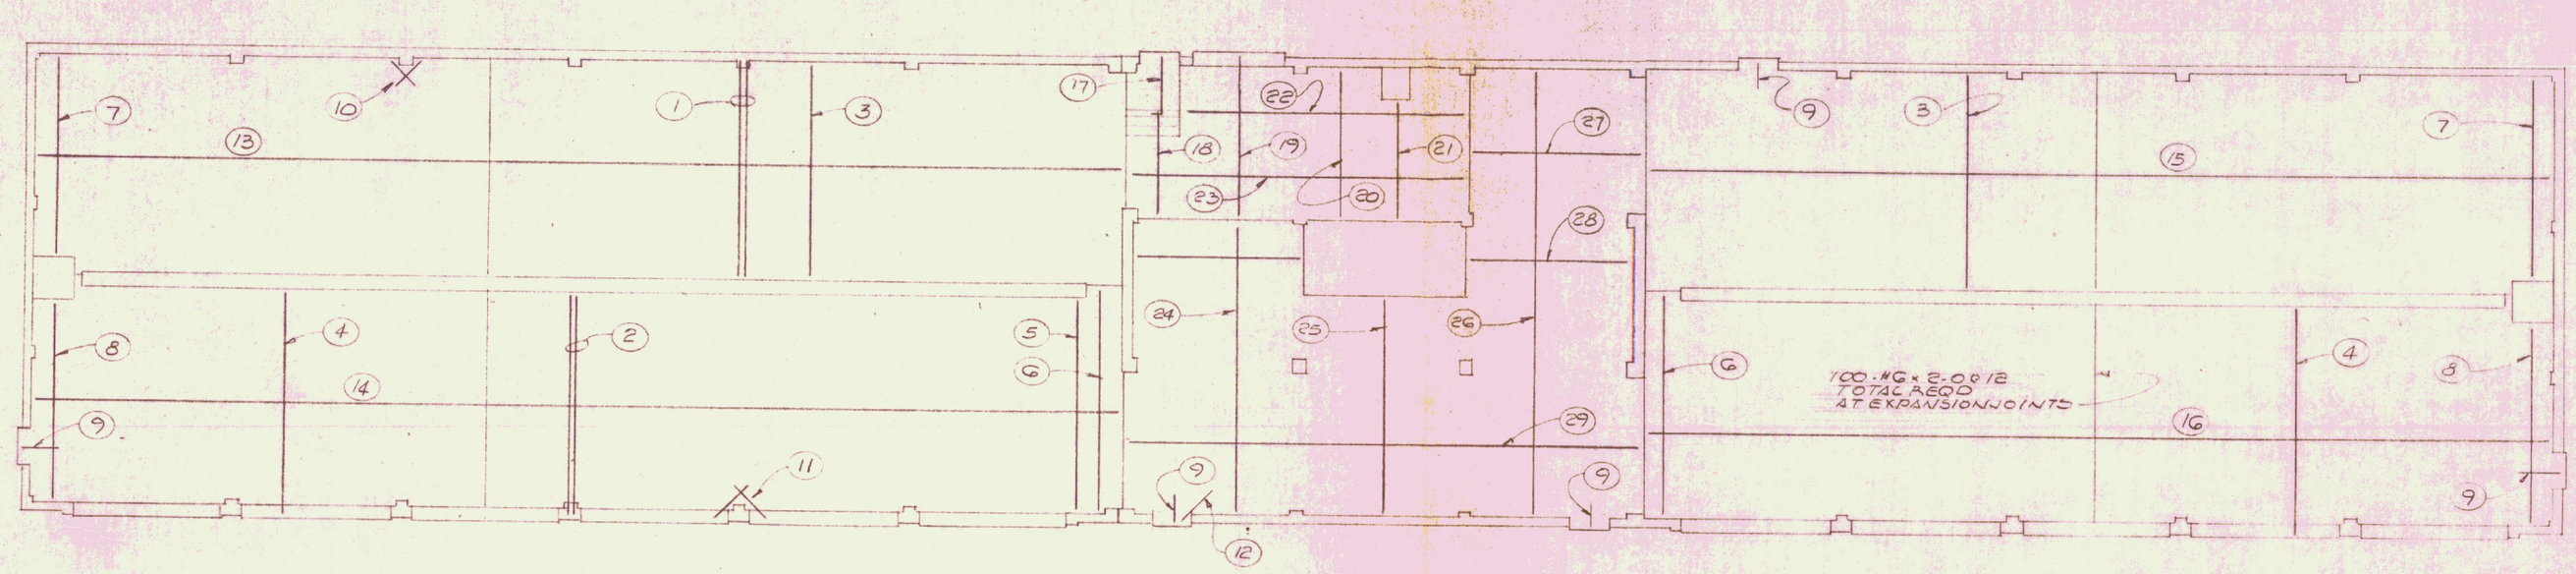

10 x (1)
2-#6 x 6C1
HOOK AT A.B.

10 x (2)
2-#6 x 6C2
HOOK AT A.B.

(3)
175-#4 x 4C3 @ 12
OMIT AT COLUMNS

11 x (4)
14-#4 x 4C4 @ 12
180° HOOK AT
TRENCH

(5)
2-#4 x 4C3 @ 12

2 x (6)
2-#4 x 4C5 @ 12

2 x (7)
4-#4 x 4C
AT OIL PIT

2 x (8)
4-#4 x 4C6 @ 12
AT OIL PIT

5 x (9)
4-#4 x 4C8 @ 12

13 x (10)
4-#4 x 3-0
2 TOP, 2 BOT

13 x (11)
4-#4 x 3-0
2 TOP, 2 BOT.

25 x (12)
2-#4 x 3-0
1 TOP, 1 BOT

(13)
2 1 RUNS #4 @ 12
3-#4 x 30-0 EACH
1-#4 x 18-0 1 RUN
FIELD CUT TO SUIT
TYPICAL

(14)
2 1 RUNS #4 @ 12
3-#4 x 30-0 EACH
1-#4 x 18-0 1 RUN

(15)
2 1 RUNS #4 @ 12
3-#4 x 30-0 EACH RUN

(16)
2 1 RUNS #4 @ 12
3-#4 x 30-0 EACH RUN

(17)
5-#4 x 4C9 @ 12
4-#4 x 4-6 TEMP @ 12

(18)
5-#4 x 4C10 @ 12

(19)
9-#4 x 4C11 @ 12

(20)
14-#4 x 4C13 @ 12

(21)
3-#4 x 4C12 @ 12

(22)
7-#4 x 4C14 @ 12
FIELD CUTTO CHIM.

(23)
8-#4 x 4C15 @ 12

(24)
16-#4 x 4C16 @ 12

(25)
16-#4 x 4C17 @ 12

(26)
2 x 16-#4 x 4C18 @ 12
16 PAIRS - LAP 2'-0

(27)
14-#4 x 16-0 @ 12

(28)
7-#4 x 15-6 @ 12

(29)
1 RUNS #4 @ 12
1-#4 x 30-0 1 EACH
1-#4 x 21-0 1 RUN

BARKER STEEL CO., INC. NORTHERN STEEL, INC.
PIONEER VALLEY STEEL CO., INC.
50 GIBSON ST., BOX 227, MEDFORD, MA. 02155 617-391-8600

DRAWING NO. C | FILE NO. | PAGE 1 OF 1 | RELEASE NUMBER
REVISIONS | MADE BY: RDS | DATE: 8/25/86

JOB LABEL CARD

C.O.	FILE NUMBER	C.O.	CUSTOMER NAME	JOB NAME
	FRCU 87		J.A. RUSSELL CORP	

BENDING DETAILS

SHEET	DRAW. CO.	THEOR. LENGTH FT	THEOR. LENGTH IN	BAR MARK	BEND TYPE	A FT	A IN	B FT	B IN	C FT	C IN	D FT	D IN	E FT	E IN	F FT	F IN	G FT	G IN	H FT	H IN	J FT	J IN	K FT	K IN	O FT	O IN	BND. OPP. DIR.
6				GC1	1	0	8	19	10									0	8									
6				GC2	1	0	8	20	10									0	8									
4				4C3	1	0	6	19	10									0	6									
4				4C4	12	0	6	21	0									0	4									
4				4C5	1	0	6	20	10									0	6									
4				4C6	1	0	6	18	10									0	6									
4				4C7	1	0	6	18	10									0	6									
4				4C8	1	0	6	5	0																			
4				4C9	17			0	6	5	8																	
5				5C10	3			7	6	2	8									1	2							
4				4C11	1	0	6	15	8																			
4				4C12	1	0	6	11	0																			
4				4C13	1	0	6	14	0									0	6									
4				4C14	1	0	6	27	0									0	6									
4				4C15	1	0	6	32	0									0	6									
4				4C16	1	0	6	27	6									0	6									
4				4C17	1	0	6	20	4									0	6									
4				4C18	1	0	6	22	0																			

3-104

ALL DRAWINGS ARE APPROVED FOR GENERAL LAYOUT ONLY
Accuracy regards dimensions and quantities is the responsibility of respective suppliers or sub-contractors.
Date 9/3/86 By Peter Mellowson

4		
3		
2		
1	8.26.86	APPROVAL
	DATE	SENT FOR

PIONEER STEEL ENGINEERING, INC.
GREENFIELD, MA.

STRUCTURE	ELEVEN BAY MAINT GARAGE
LOCATION	AGENCY OF TRANSPORTATION / LYNDONVILLE, VERMONT
ARCHITECT	GORDON G. WOODS ASSOC.
ENGINEER	
CUSTOMER	J.A. RUSSELL CORP
MADE BY: RDS	DATE: 8/25/86
CONTRACT NO.	PRCJ 809
DRAWING COVERS	SLAB PLAN
DRAWING NO.	C

REINFORCING STEEL PLACING DRAWING ONLY. USE WITH CONTRACT DRAWING & SPECIFICATIONS. ELEVATIONS & DIMENSIONS SHOWN ON THIS DRAWING SHOULD NOT BE USED FOR CONSTRUCTION.