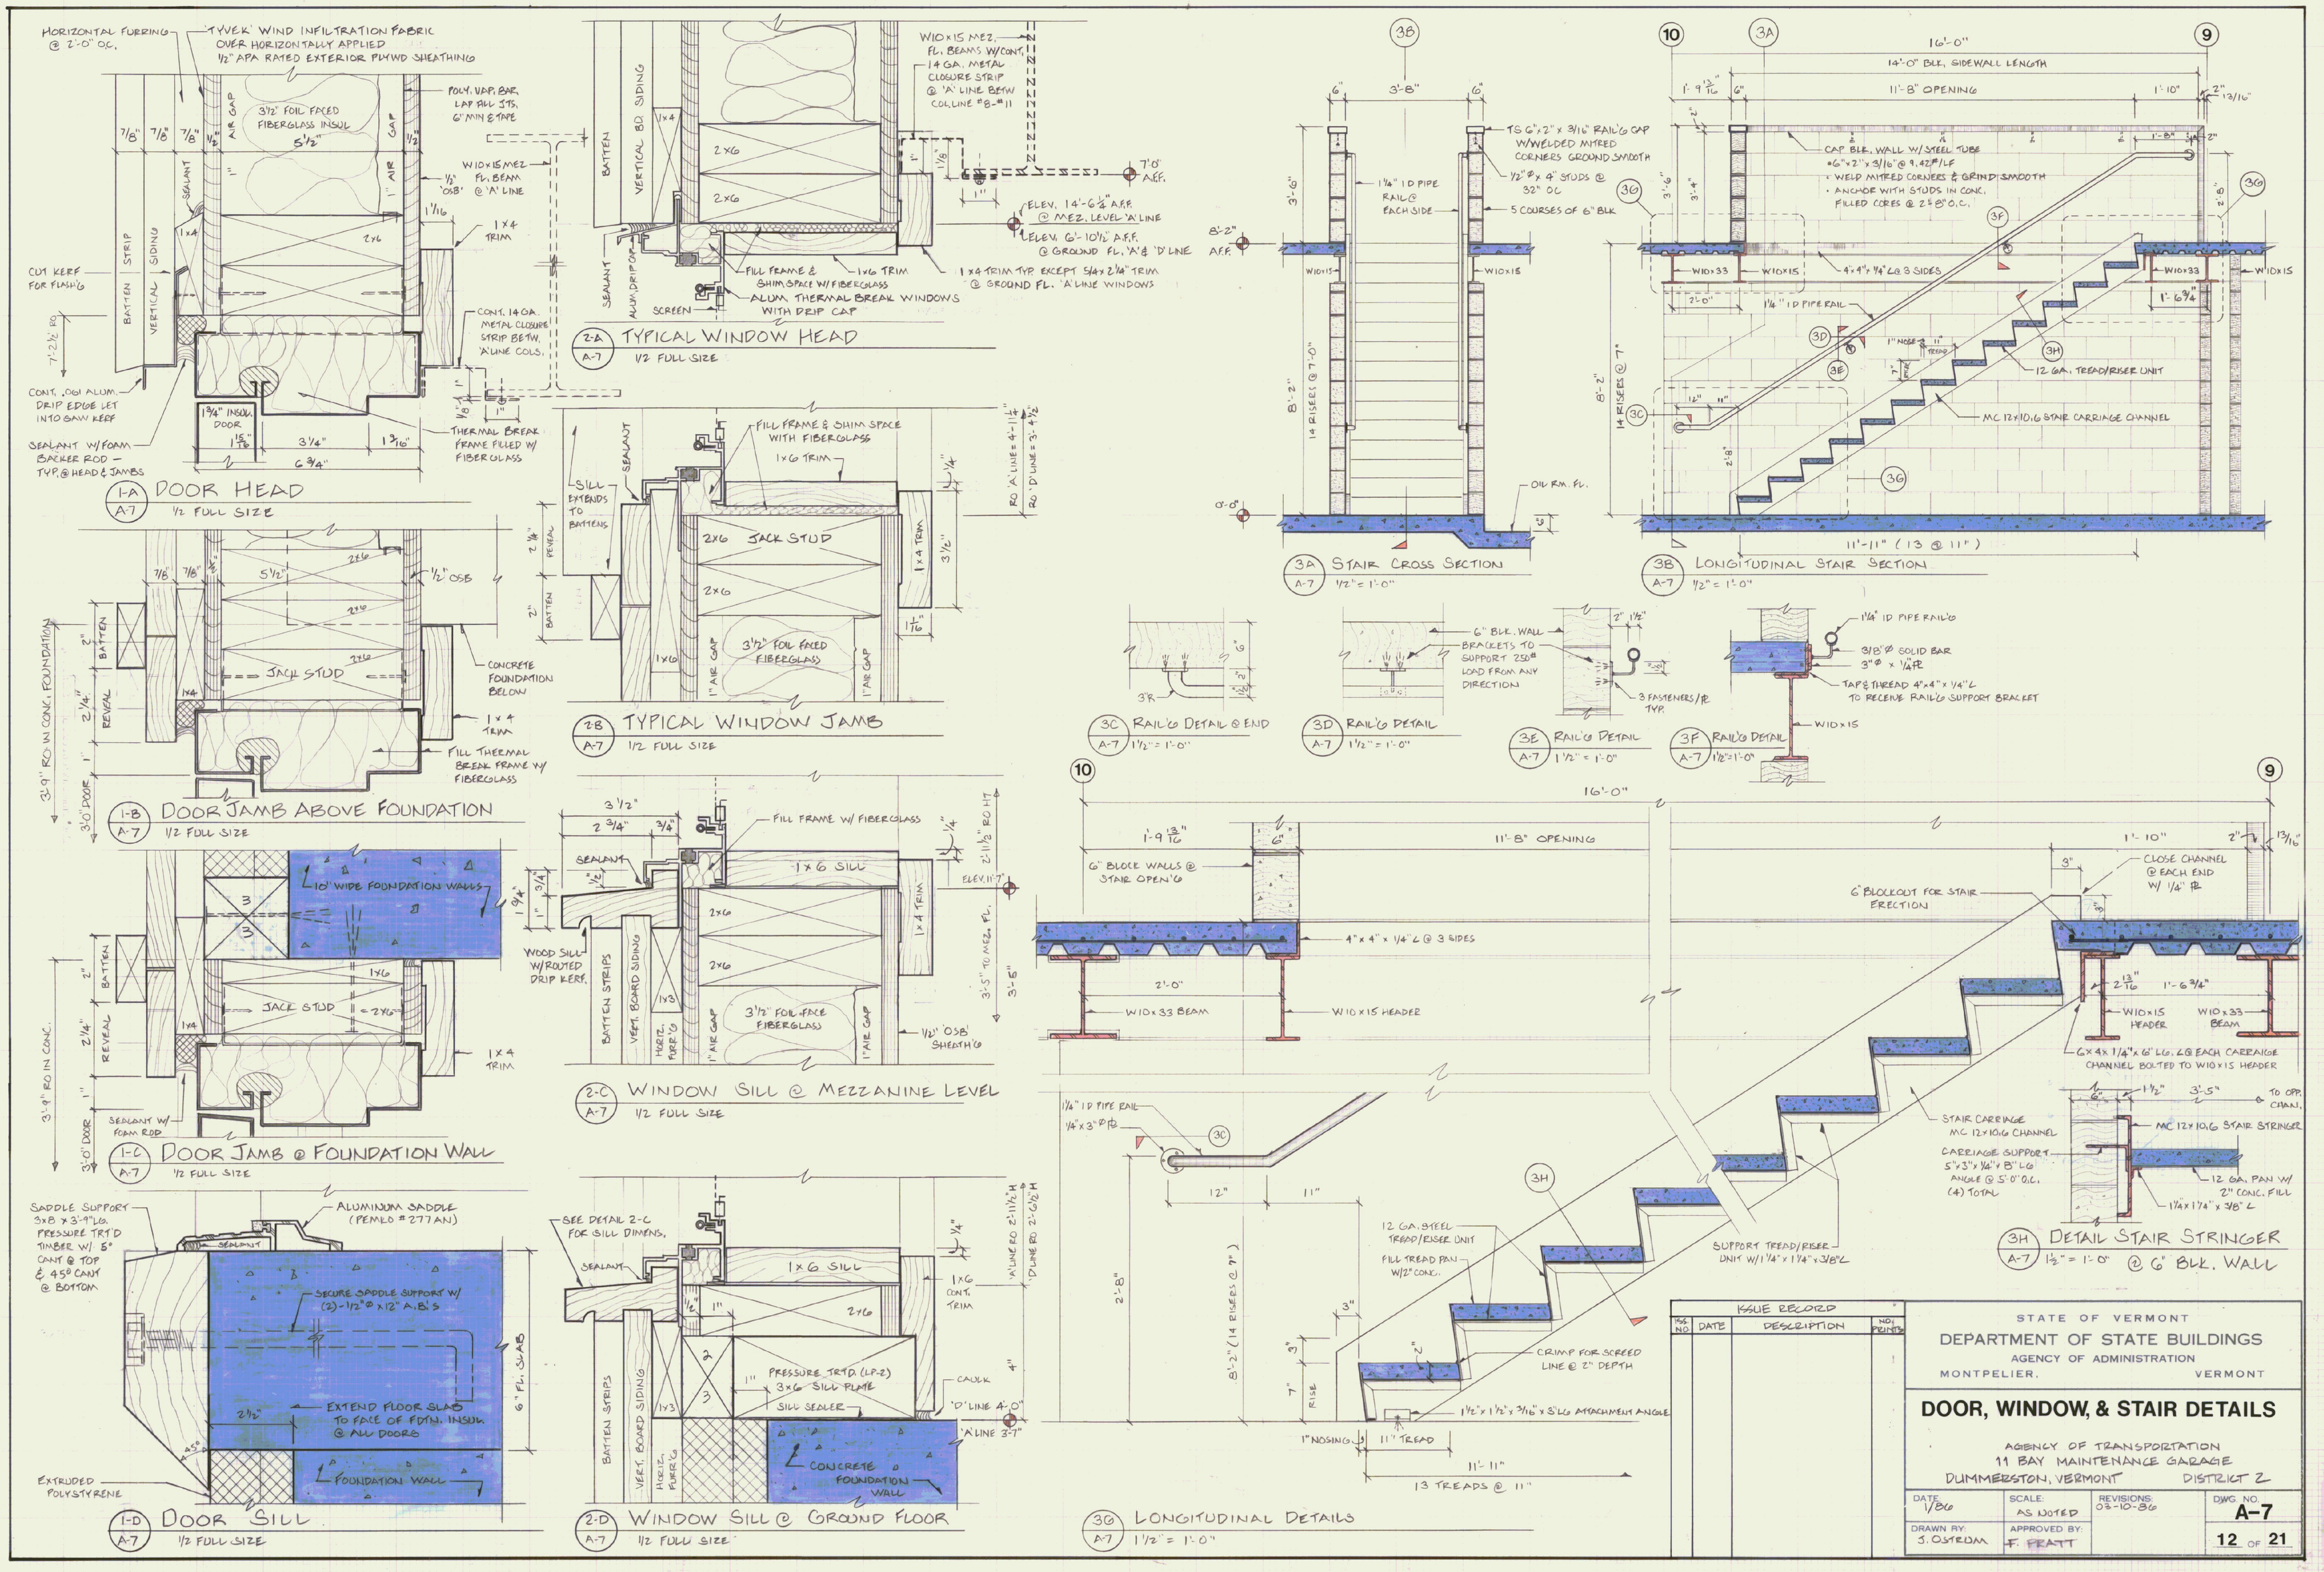
1-A A-7 DOOR HEAD 1/2 FULL SIZE
2-A A-7 TYPICAL WINDOW HEAD 1/2 FULL SIZE
2-B A-7 TYPICAL WINDOW JAMB 1/2 FULL SIZE
1-B A-7 DOOR JAMB ABOVE FOUNDATION 1/2 FULL SIZE
2-C A-7 WINDOW SILL @ MEZZANINE LEVEL 1/2 FULL SIZE
1-C A-7 DOOR JAMB @ FOUNDATION WALL 1/2 FULL SIZE
1-D A-7 DOOR SILL 1/2 FULL SIZE
2-D A-7 WINDOW SILL @ GROUND FLOOR 1/2 FULL SIZE
3A A-7 STAIR CROSS SECTION 1/2" = 1'-0"
3B A-7 LONGITUDINAL STAIR SECTION 1/2" = 1'-0"
3C A-7 RAIL'G DETAIL @ END 1 1/2" = 1'-0"
3D A-7 RAIL'G DETAIL 1 1/2" = 1'-0"
3E A-7 RAIL'G DETAIL 1 1/2" = 1'-0"
3F A-7 RAIL'G DETAIL 1 1/2" = 1'-0"
3G A-7 LONGITUDINAL DETAILS 1 1/2" = 1'-0"
3H A-7 DETAIL STAIR STRINGER @ 6" BLK. WALL 1 1/2" = 1'-0"
ISSUE RECORD
DATE
DESCRIPTION
STATE OF VERMONT
DEPARTMENT OF STATE BUILDINGS
AGENCY OF ADMINISTRATION
MONTPELIER, VERMONT
DOOR, WINDOW, & STAIR DETAILS
AGENCY OF TRANSPORTATION
11 BAY MAINTENANCE GARAGE
DUMMERSTON, VERMONT
DISTRICT 2
DATE 1/86
SCALE: AS NOTED
REVISIONS: 03-10-86
DWG NO. A-7
DRAWN BY: J. OSYEDA
APPROVED BY: F. PRATT
12 OF 21