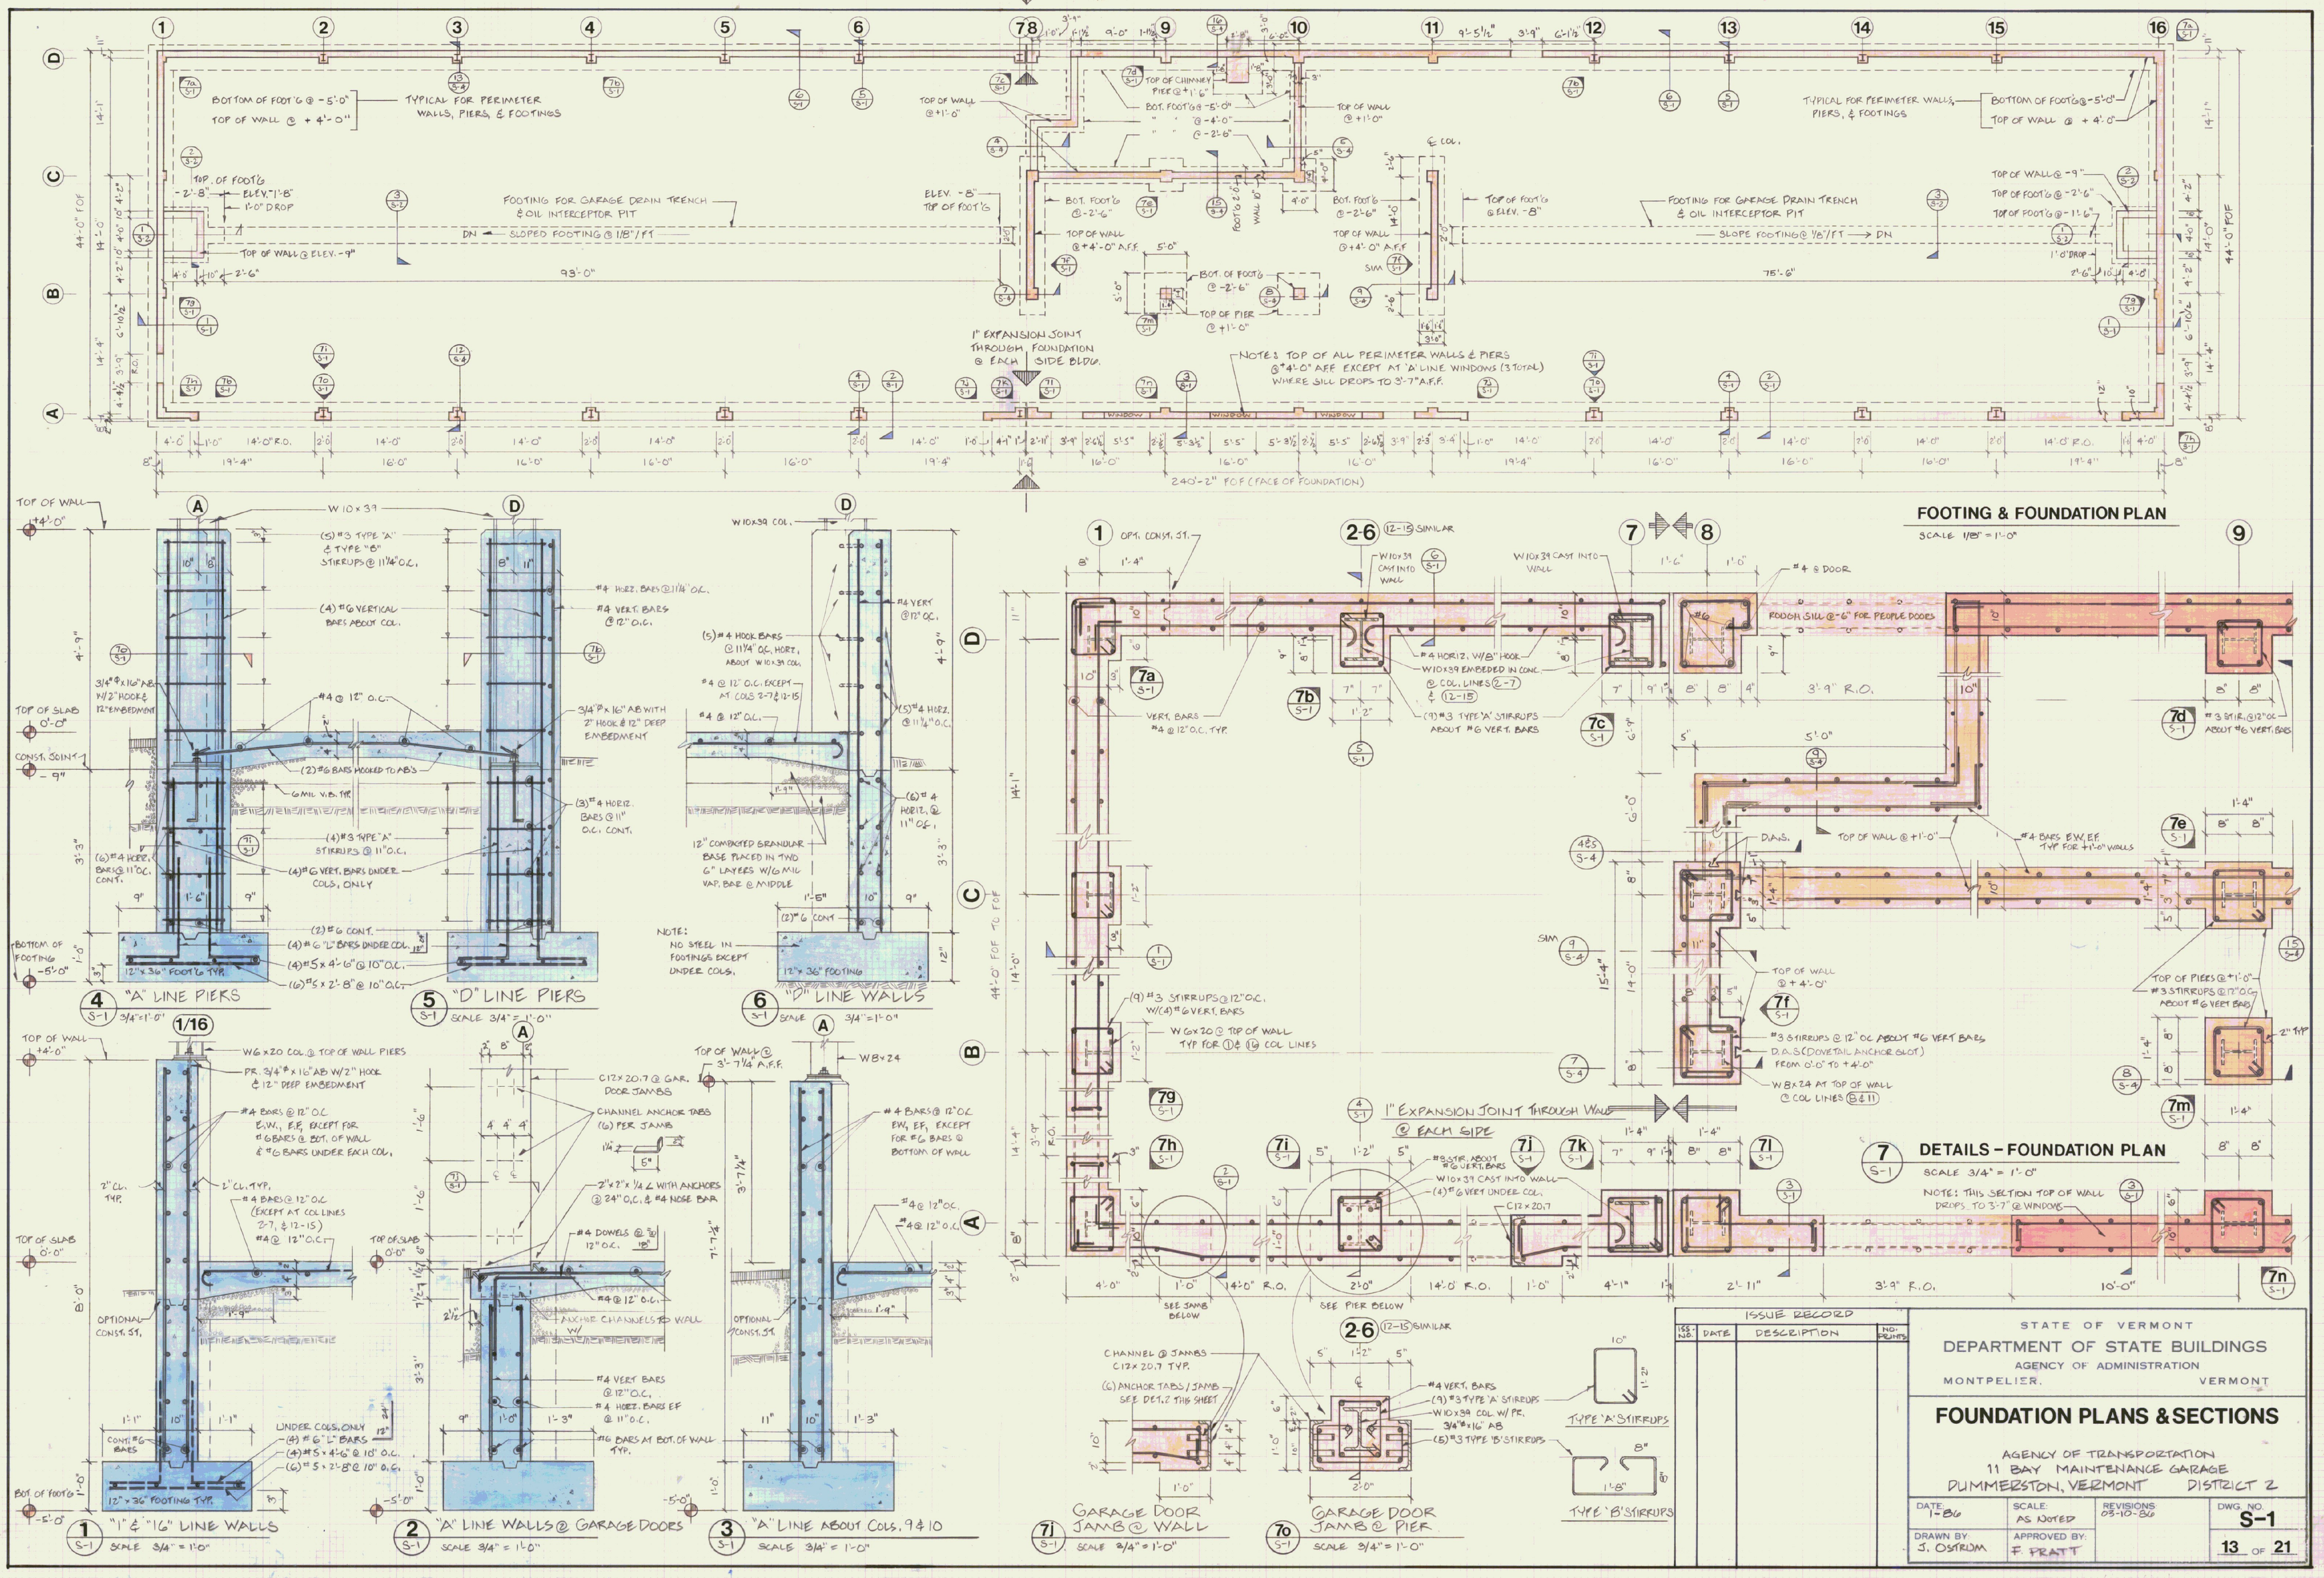

ISS. NO.	DATE	DESCRIPTION	NO. PRINTS

STATE OF VERMONT
DEPARTMENT OF STATE BUILDINGS
AGENCY OF ADMINISTRATION
MONTPELIER, VERMONT

FOUNDATION PLANS & SECTIONS

AGENCY OF TRANSPORTATION
11 BAY MAINTENANCE GARAGE
DUMMERSTON, VERMONT DISTRICT 2

DATE: 1-86	SCALE: AS NOTED	REVISIONS 05-10-86	DWG. NO. S-1
DRAWN BY: J. OSTROM	APPROVED BY: F. PRATT		13 OF 21