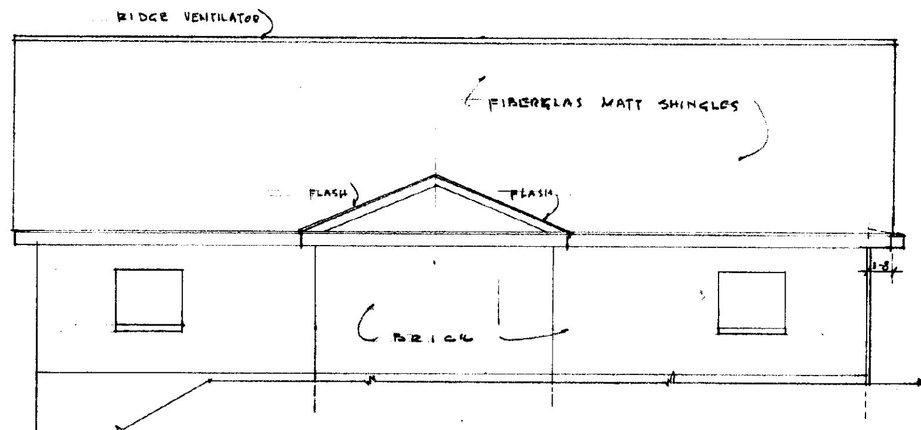

NORTH ELEVATION

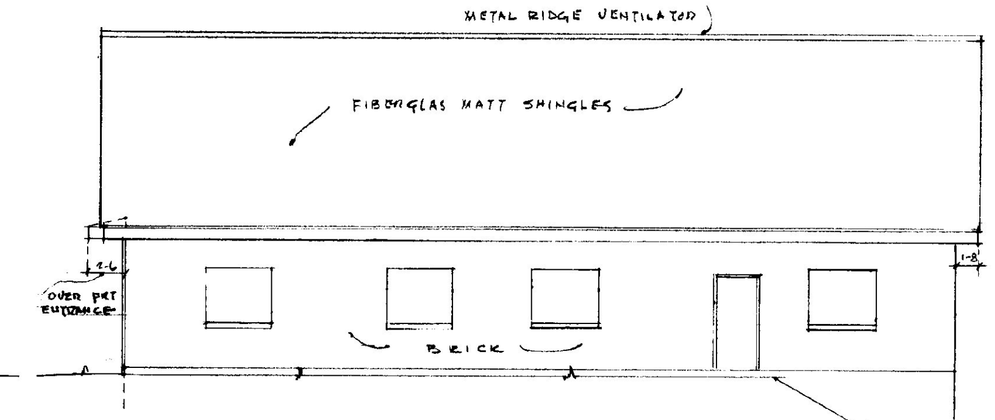

SOUTH ELEVATION

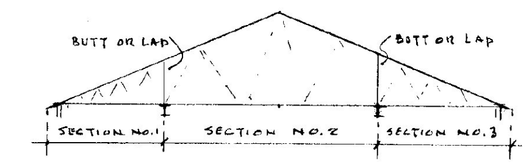

CONCEPTUAL SCHEME

NOTES:
ALL DIMENSIONS TO BE VERIFIED AT THE SITE BY THE CONTRACTOR. ANY ERROR OR POINTS IN QUESTION MUST BE REFERRED TO THE ARCHITECT FOR A DECISION BEFORE PROCEEDING WITH THE WORK.

ROOF DESIGN:
LIVE LOAD 50#/S.F.
DEAD LOAD 20#/S.F.
CEILING LOAD 10#/S.F.
DETAILS & SHOP DRAWINGS SHALL BE SUBMITTED & STAMPED BY A VT. REG. ENGINEER.

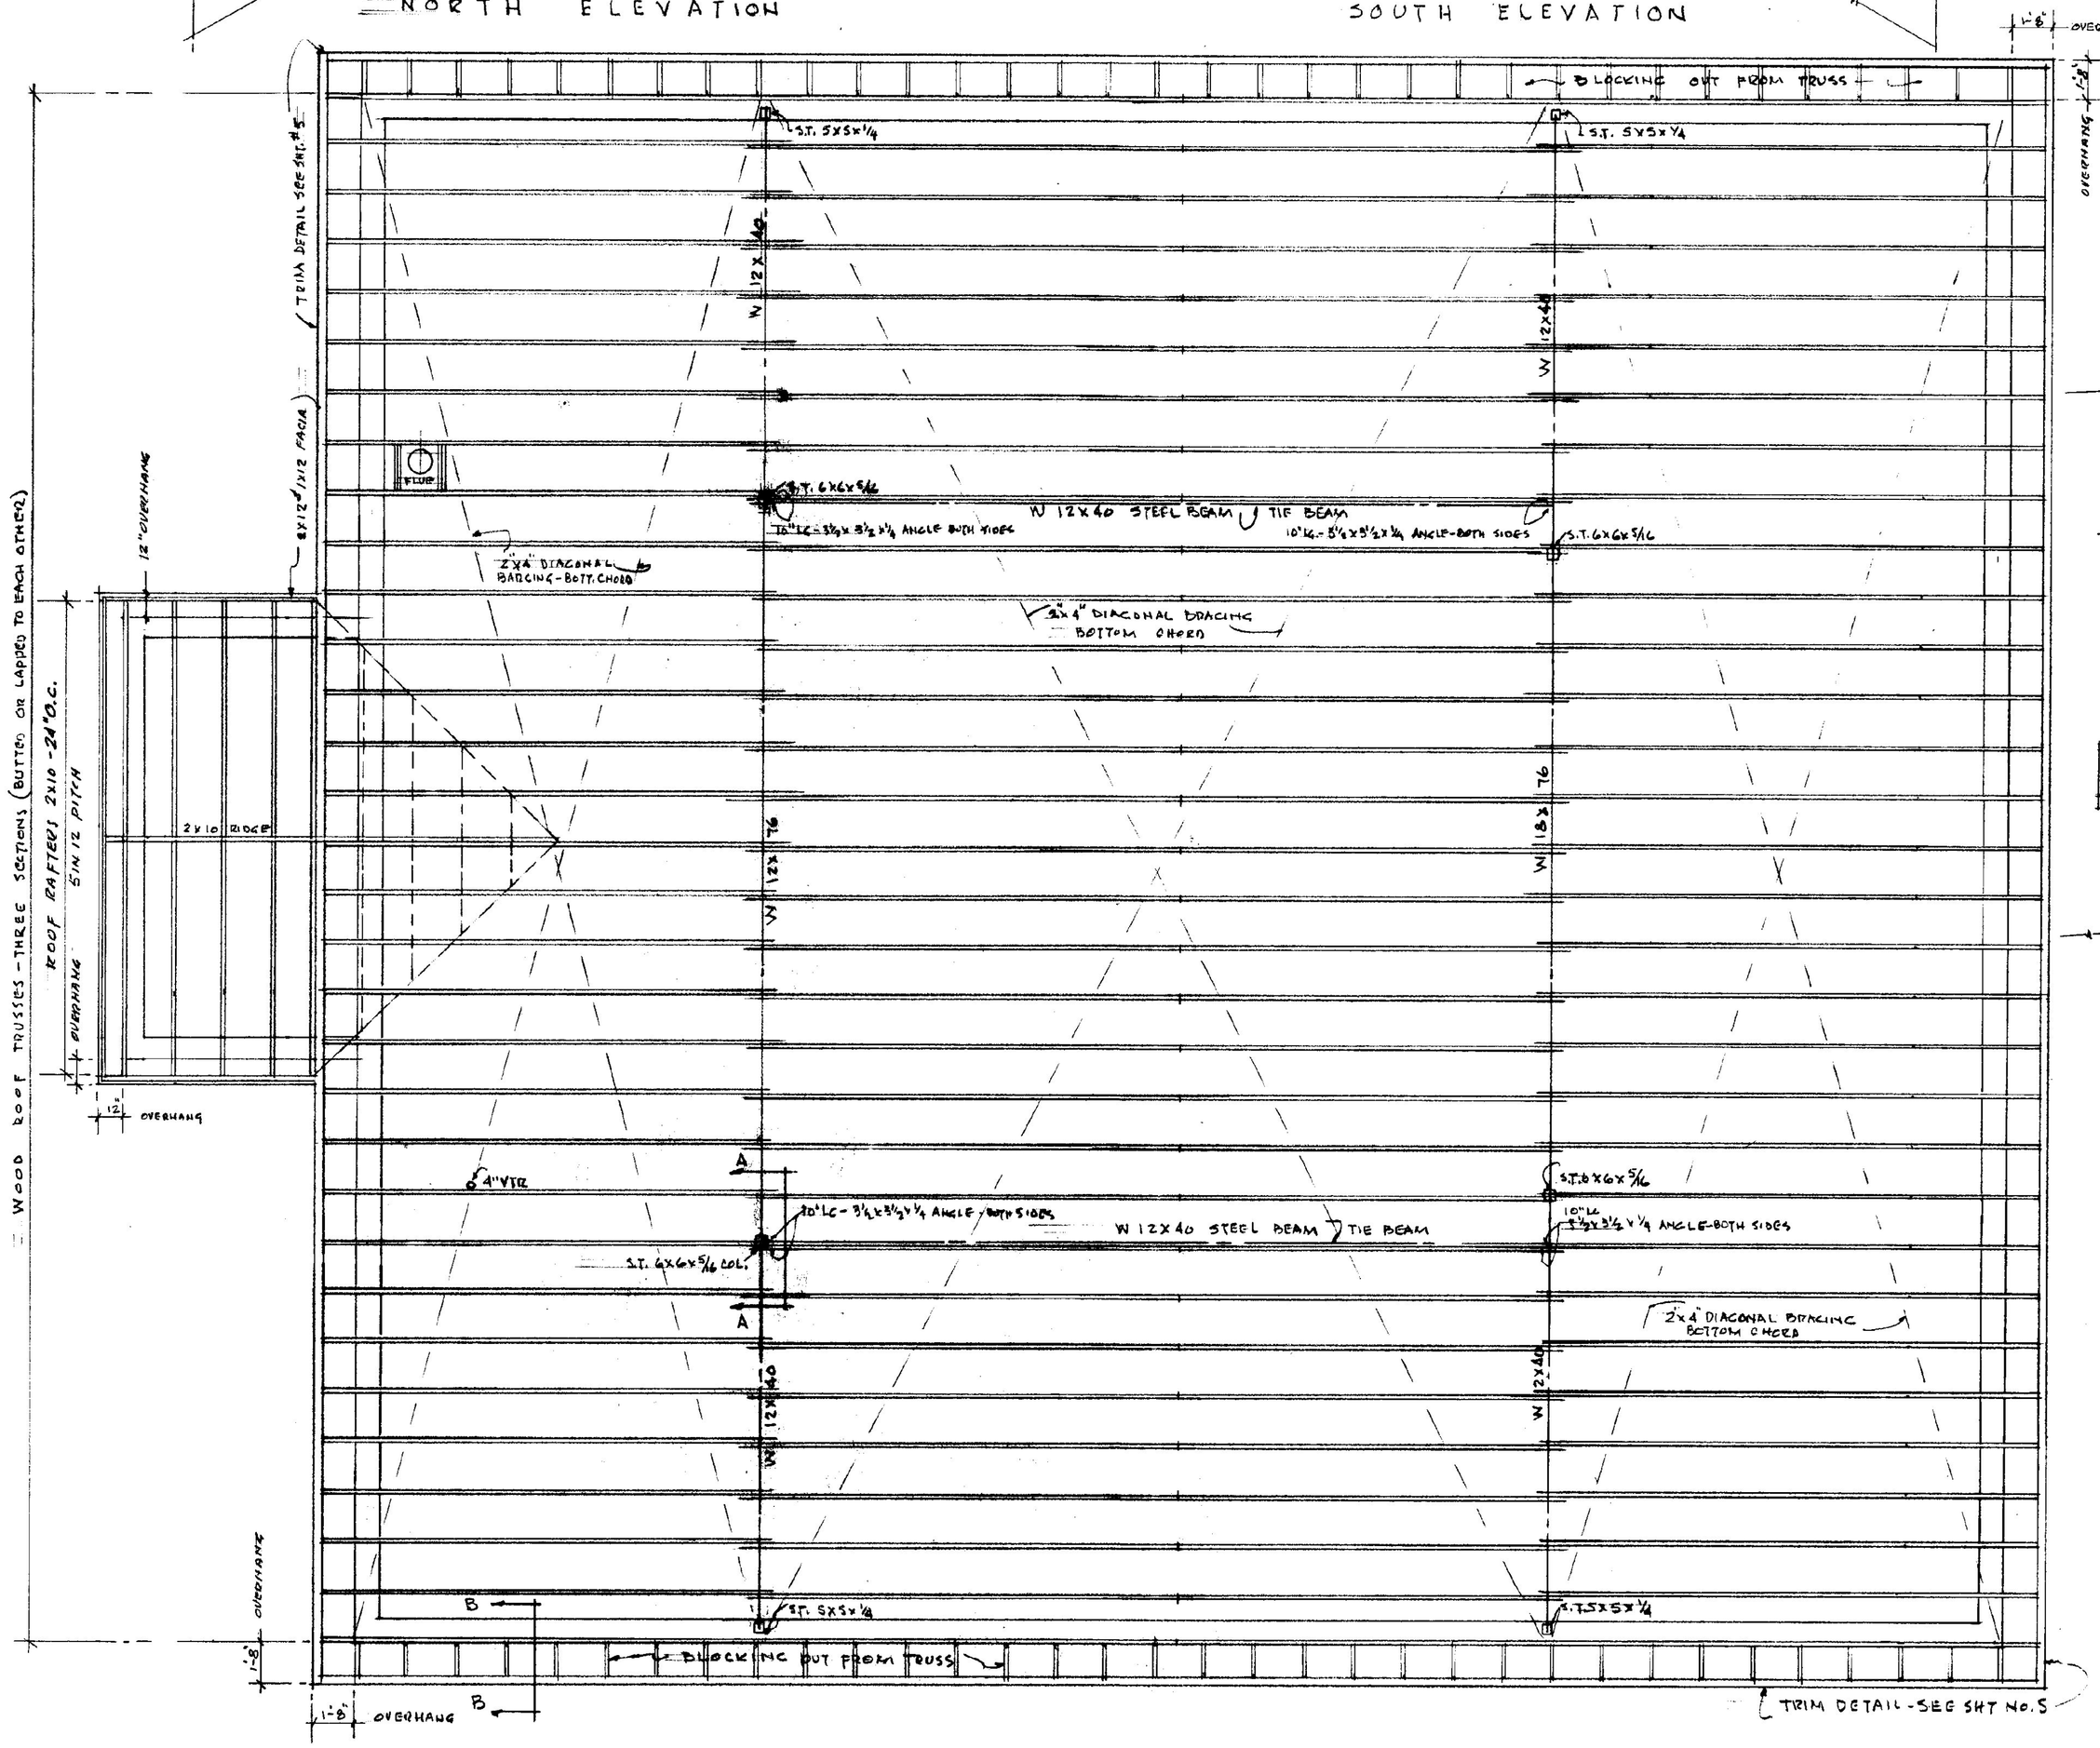

ROOF FRAMING PLAN - TRUSSES
SCALE: 1/4" = 1'-0"

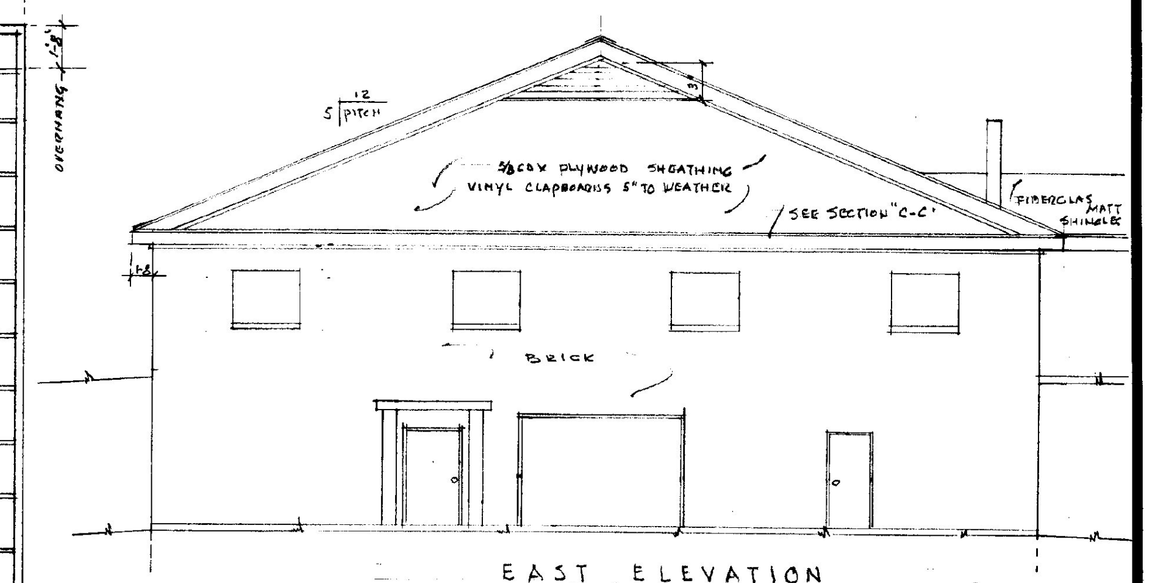

EAST ELEVATION
SCALE: 1/8" = 1'-0"

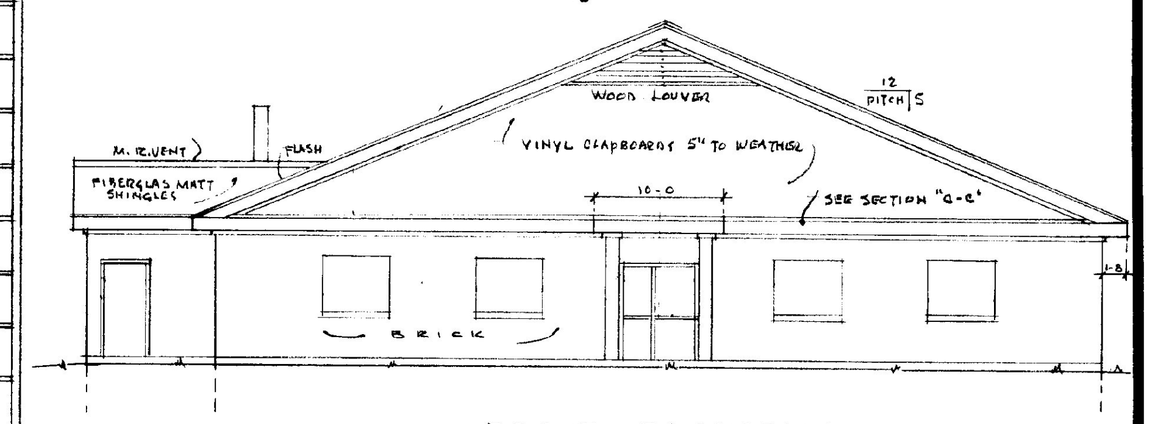

FRONT ELEVATION
SCALE: 1/8" = 1'-0"

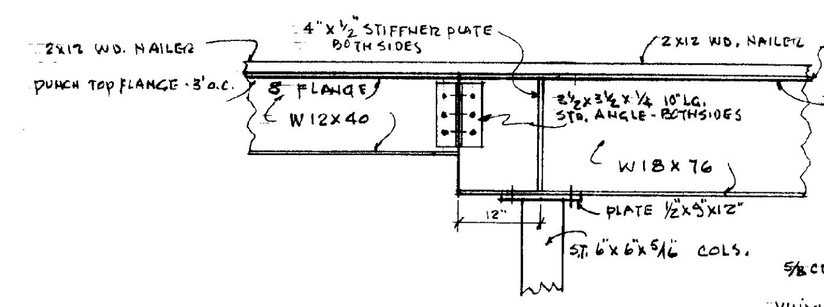

TYPICAL SECTION "A-A"
SCALE: 3/4" = 1'-0"

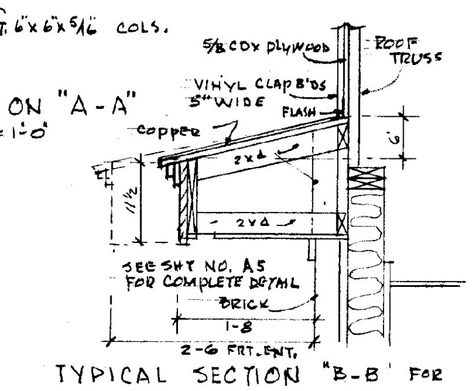

TYPICAL SECTION "B-B" FOR CORNICE AT TOP OF BRICK WALL - GABLE ENDS

REGISTERED ARCHITECT GORDON G. WOODS NO. 53 STATE OF VERMONT

REVISIONS	BY
5-16-86	

AGENCY OF TRANSPORTATION NEW OFFICE
STATE OF VERMONT DEPT. OF STATE BUILDINGS
DUMMERSTON, VERMONT
GORDON G. WOODS ASSOC., ARCHITECTS, BURLINGTON, VERMONT

DRAWN	BW
CHECKED	
DATE	MARCH 29, 1986
SCALE	1/4 INCH = 1 FOOT
JOB NO.	8420
SHEET	S6A

12 OF 32 SHEETS