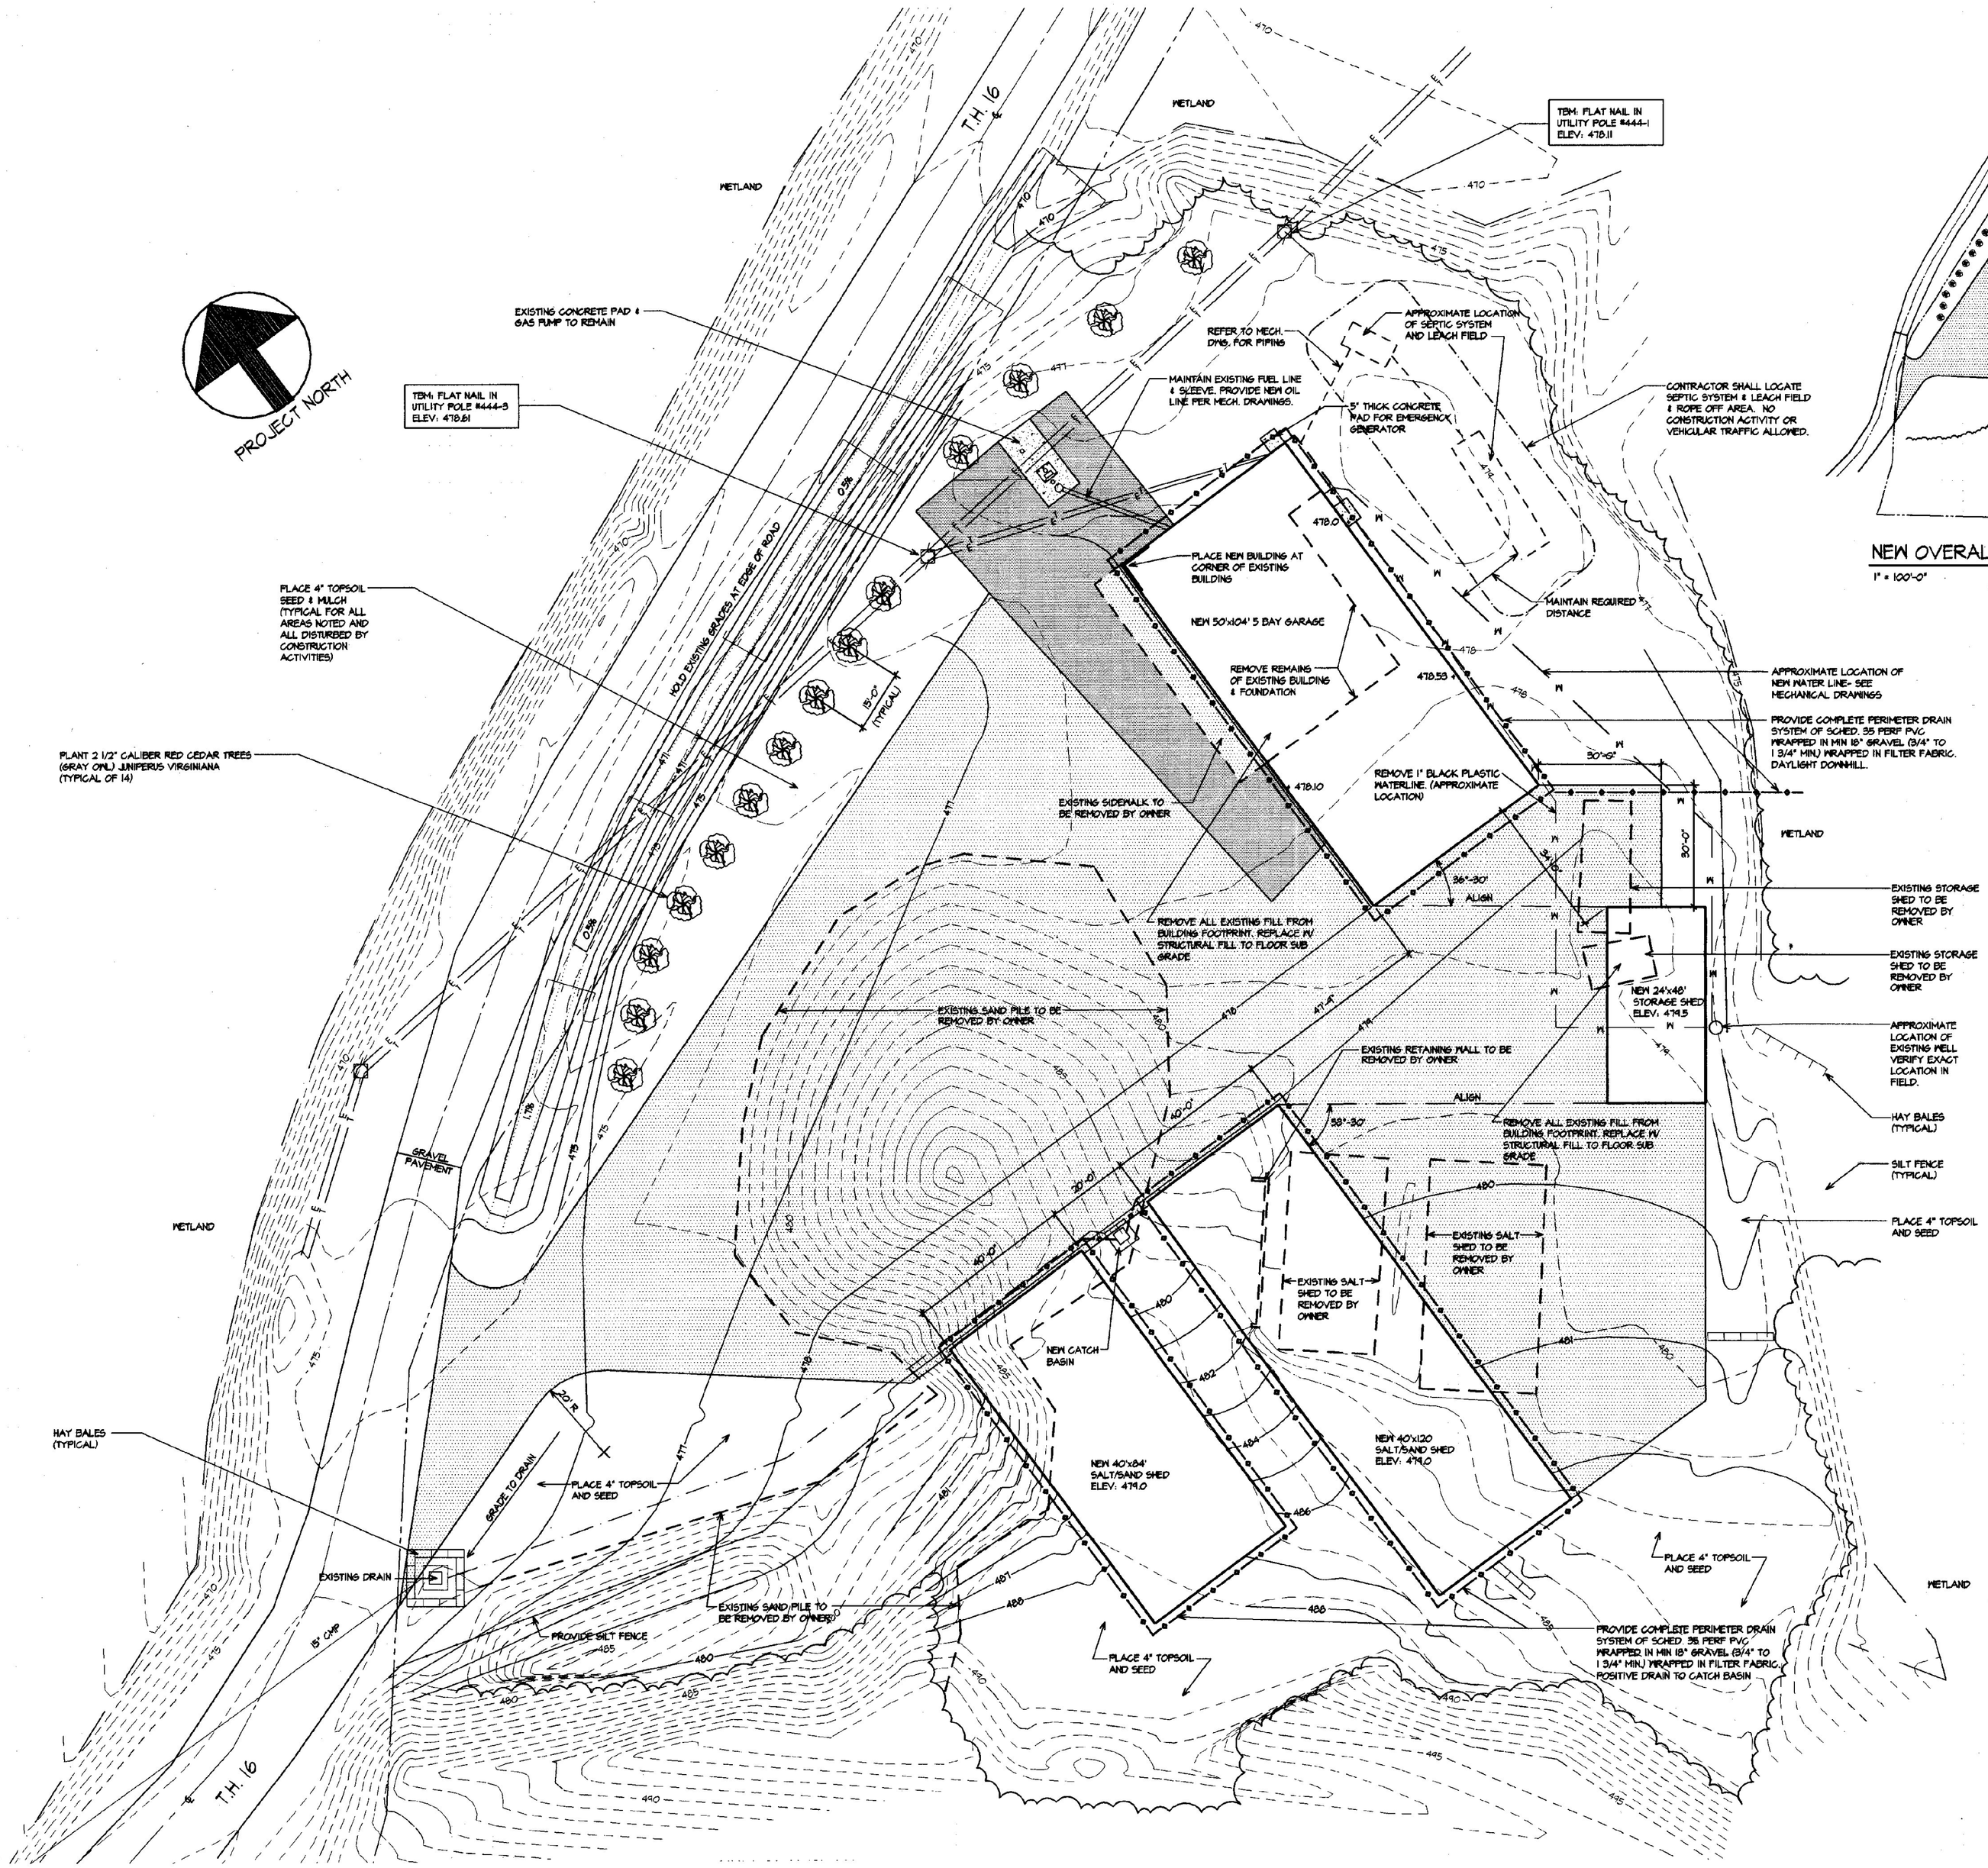

NEW OVERALL SITE PLAN

1" = 100'-0"

PROPERTY NOTE:

PROPERTY LINE INFORMATION WAS OBTAINED FROM AN UNDATED SKETCH TITLED "LONDONDERRY" AS PROVIDED BY THE VERMONT AGENCY OF TRANSPORTATION. PROPERTY LINE INFORMATION IS SHOWN FOR GRAPHICAL PURPOSES ONLY AND SHOULD BE CONSIDERED APPROXIMATE.

SITE NOTES:

1) PLACE 4" OF TOPSOIL AND SEED ALL DISTURBED AREAS AND COVER W/ MULCH.

2) REFER TO SOILS INVESTIGATION REPORT FOR SITE REQUIREMENTS.

LEGEND:

- UTILITY POLE
- OVERHEAD ELECTRICAL LINES
- OVERHEAD TELEPHONE LINE
- WATERLINE
- PERIMETER DRAIN
- TREE LINE
- APPROXIMATE PROPERTY LINE
- EDGE OF WETLAND
- CENTER LINE OF ROAD
- EXISTING CONTOURS
- NEW CONTOURS
- SILT FENCE
- CONSTRUCT PAVED DRIVE W/ 12" SUBBASE OF CRUSHED GRAVEL (FINE GRADED) A.O.T. STANDARD SPECIFICATION SECTION 406 & PAVE W/ 3" BCP. EXCAVATION FOR THIS AREA SHALL BE PAID AS ITEM 209.15, COMMON EXCAVATION.
- REMOVE EXISTING SURFACE, REGRADE W/ SUBBASE OF CRUSHED GRAVEL (FINE GRADED) & PAVE W/ 3" BCP.

20 10 5 0 20 40 60

SCALE IN FEET

E H Danson Assoc. Architects
357 Western Ave. Ste. 104, P.O. Box 4115
St. Johnsbury, Vermont 05819
Tel (802) 748-5258 Fax (802) 748-1065

AGENCY of TRANSPORTATION:

FIVE BAY MAINTENANCE FACILITIES

LONDONDERRY, VERMONT

SCALE	AS NOTED
DATE	MAY 14, 2001
DRAWN BY	ADFW
DATE	REVISION

DRAWING NAME: NEW SITE PLAN

DRAWING NUMBER: C2